A1

OSI SHEET NUMBERS:
6512-C, 6512-D, 6550-A & 6550-B

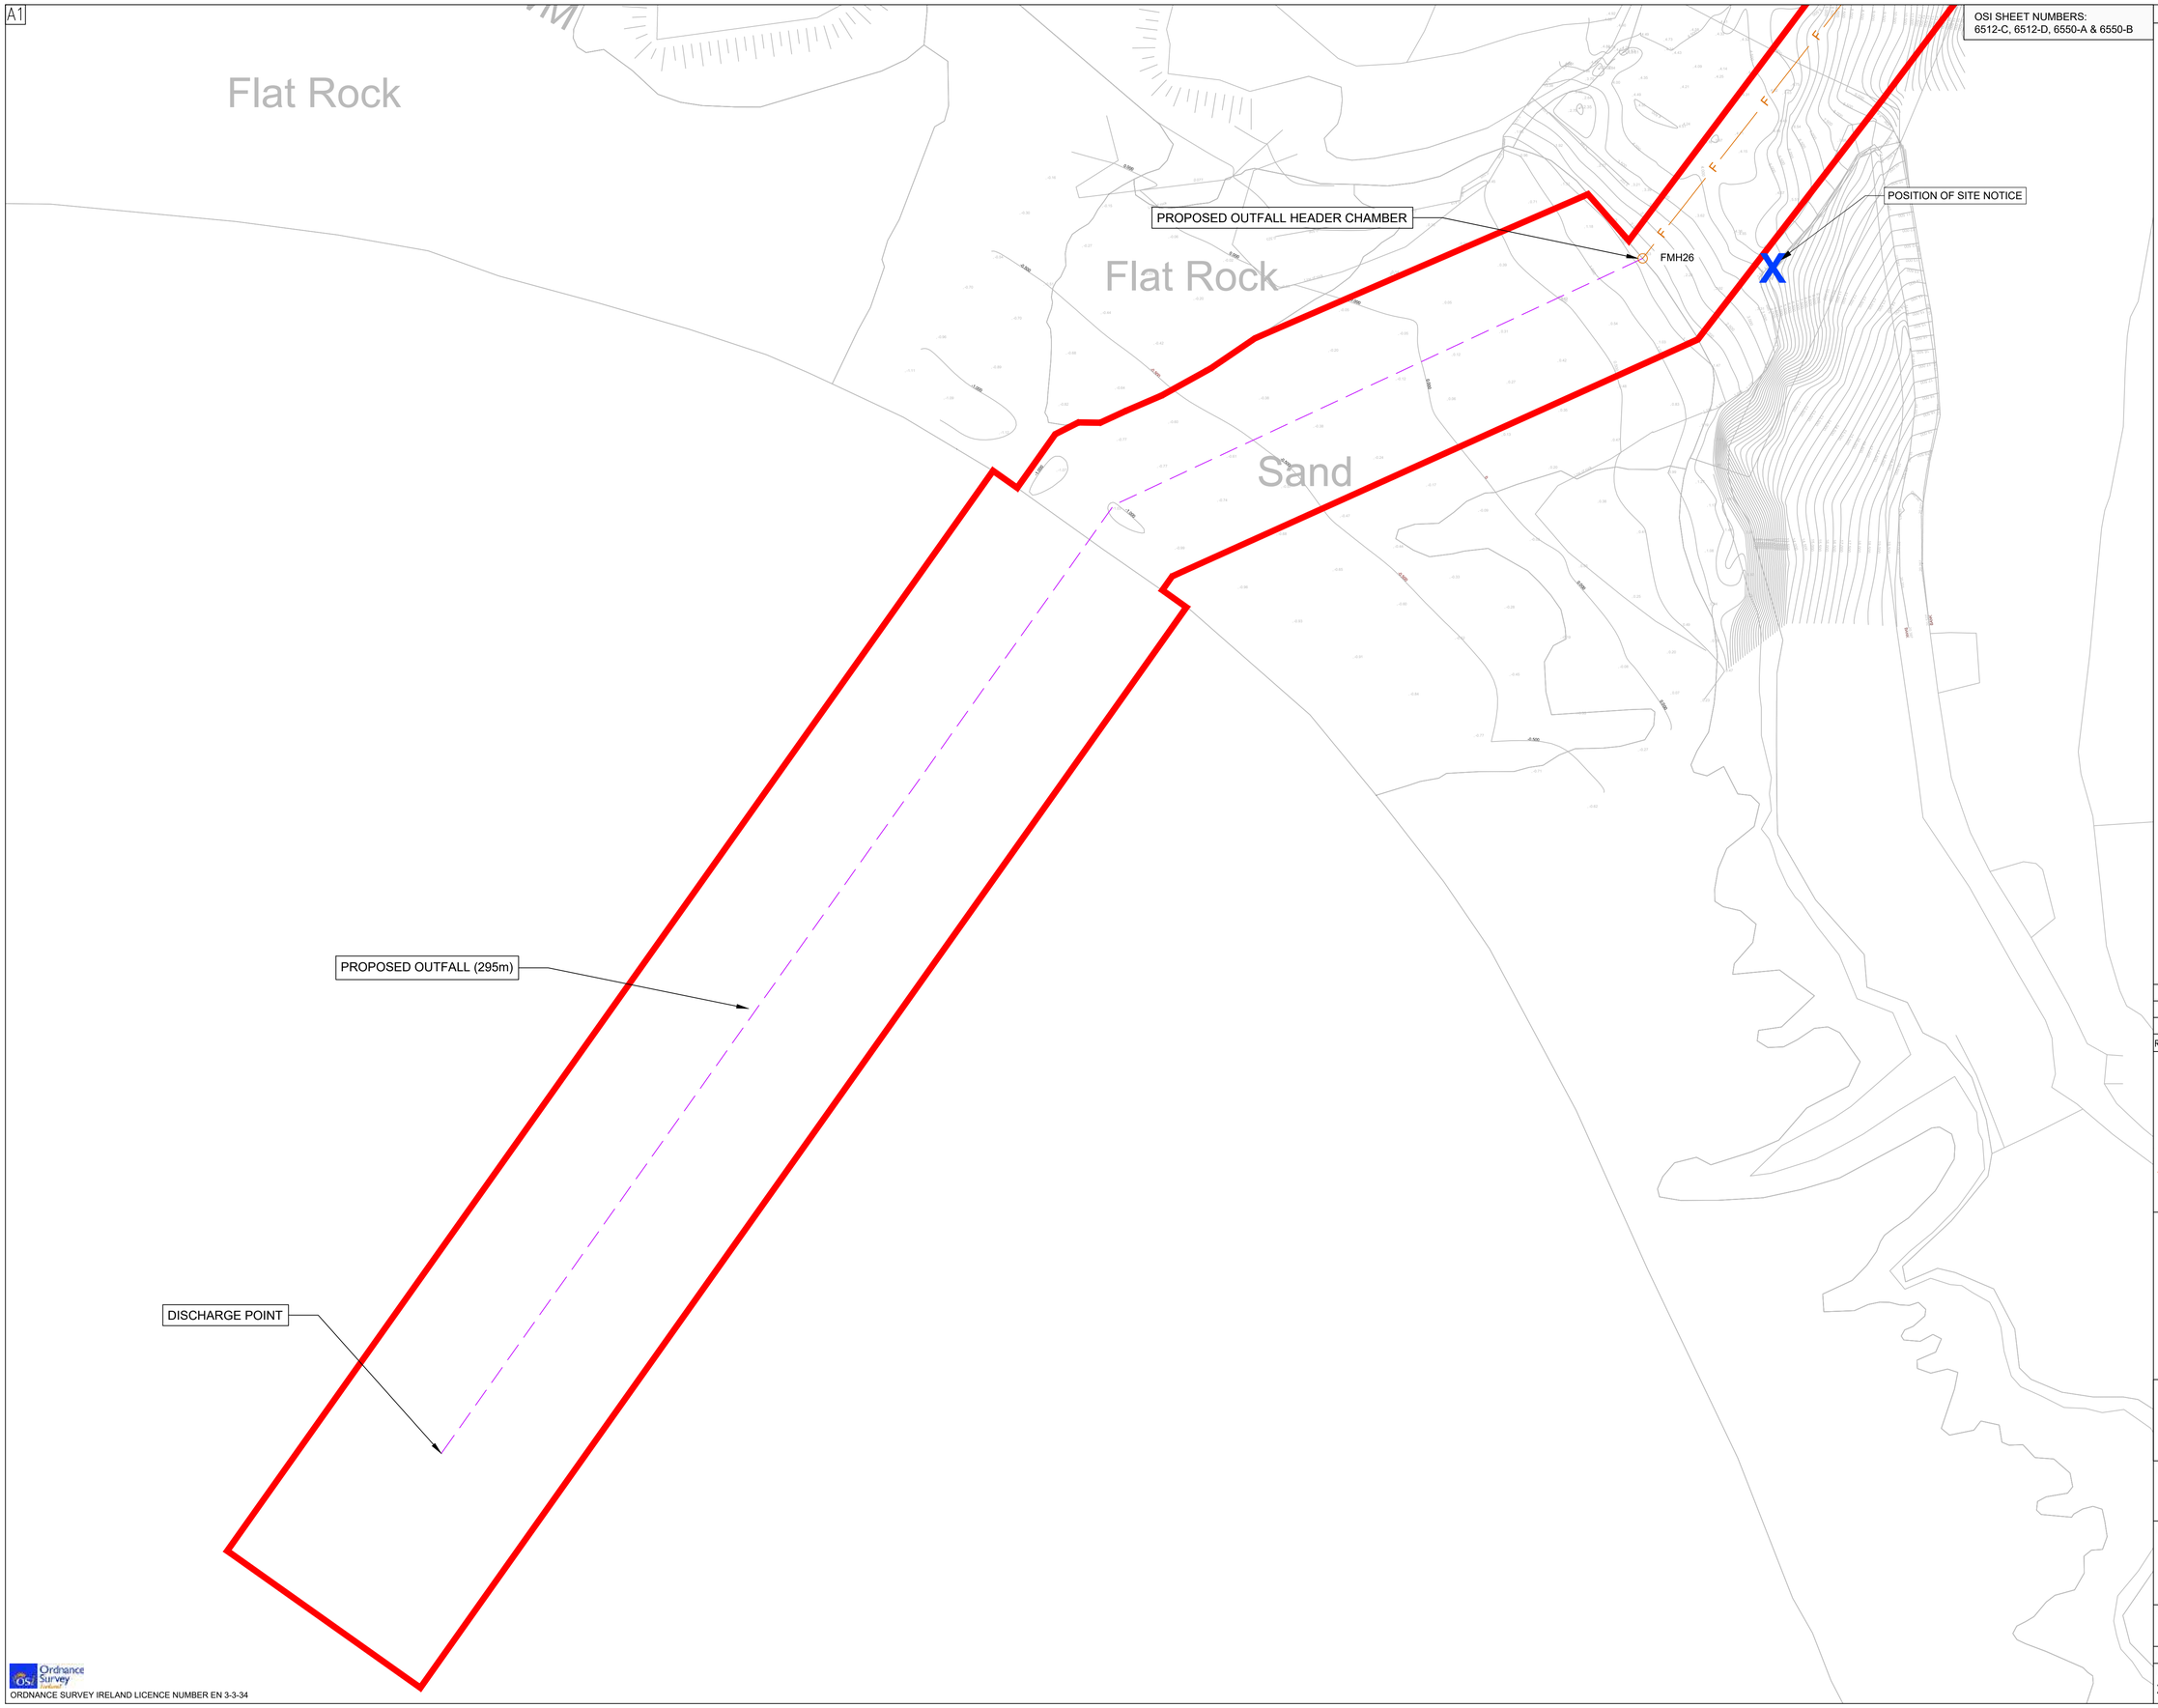

GENERAL NOTES

N
W E
S

LEGEND:

PROPOSED SITE BOUNDARY	
PROPOSED RISING MAIN	RM
PROPOSED SEWER	F
PROPOSED OUTFALL/OVERFLOW	
PROPOSED TREATED EFFLUENT PIPELINE	
PROPOSED POST & RAIL FENCE	
EXISTING SEWER	Ex F
EXISTING COMBINED DRAIN	Ex C
EXISTING SURFACE SEWER	Ex S
PROPOSED AIR VALVE	A.V.
PROPOSED SLUICE VALVE	S.V.
MARINE OUTFALL	

NOTES:

1. THIS DRAWING TO BE READ IN CONJUNCTION WITH ALL OTHER RELEVANT DRAWINGS AND SPECIFICATIONS.
2. ANY QUERIES OR DISCREPANCIES ARE TO BE REFERRED TO THE EMPLOYER'S REPRESENTATIVE IMMEDIATELY.
3. ALL PROPOSED PIPELINE ALIGNMENTS ARE INDICATIVE

Rev	Date	Description	By	Chk	App
P1	27/10/20	Planning	TD	KO'S	JA

BYRNELOOBY
2100 Cork Airport Business Park, Kinsale Road, Cork
tel: +353 (0) 21 2407988
email: cork@ByrneLooby.com www.ByrneLooby.com
BAHRAIN • IRELAND • QATAR • SAUDI ARABIA • UAE • UK

ARUP
Arup,
One Albert Quay
Cork
Tel +353(0)21 422 3200
www.arup.com

CLIENT
Obair i gcomhpáirtíocht
Working in Partnership
UISCE EIREANN | IRISH WATER

PROJECT
WHITEGATE - AGHADA SEWERAGE SCHEME
UTAS - CORK BUNDLE

DRAWING TITLE
TREATED EFFLUENT OUTFALL PLAN

STATUS
FOR PLANNING

Date: 27/10/2020	Scale: 1:500@A1	Drawn: TD	Chk: CE	App: KOS
Project No: 257589-00	Drg. No: IW-10015229-03-01-064			Rev: P1

Ordnance Survey Ireland
ORDNANCE SURVEY IRELAND LICENCE NUMBER EN 3-3-34