A1

OSI SHEET NUMBERS:
6512-C, 6512-D, 6550-A & 6550-B

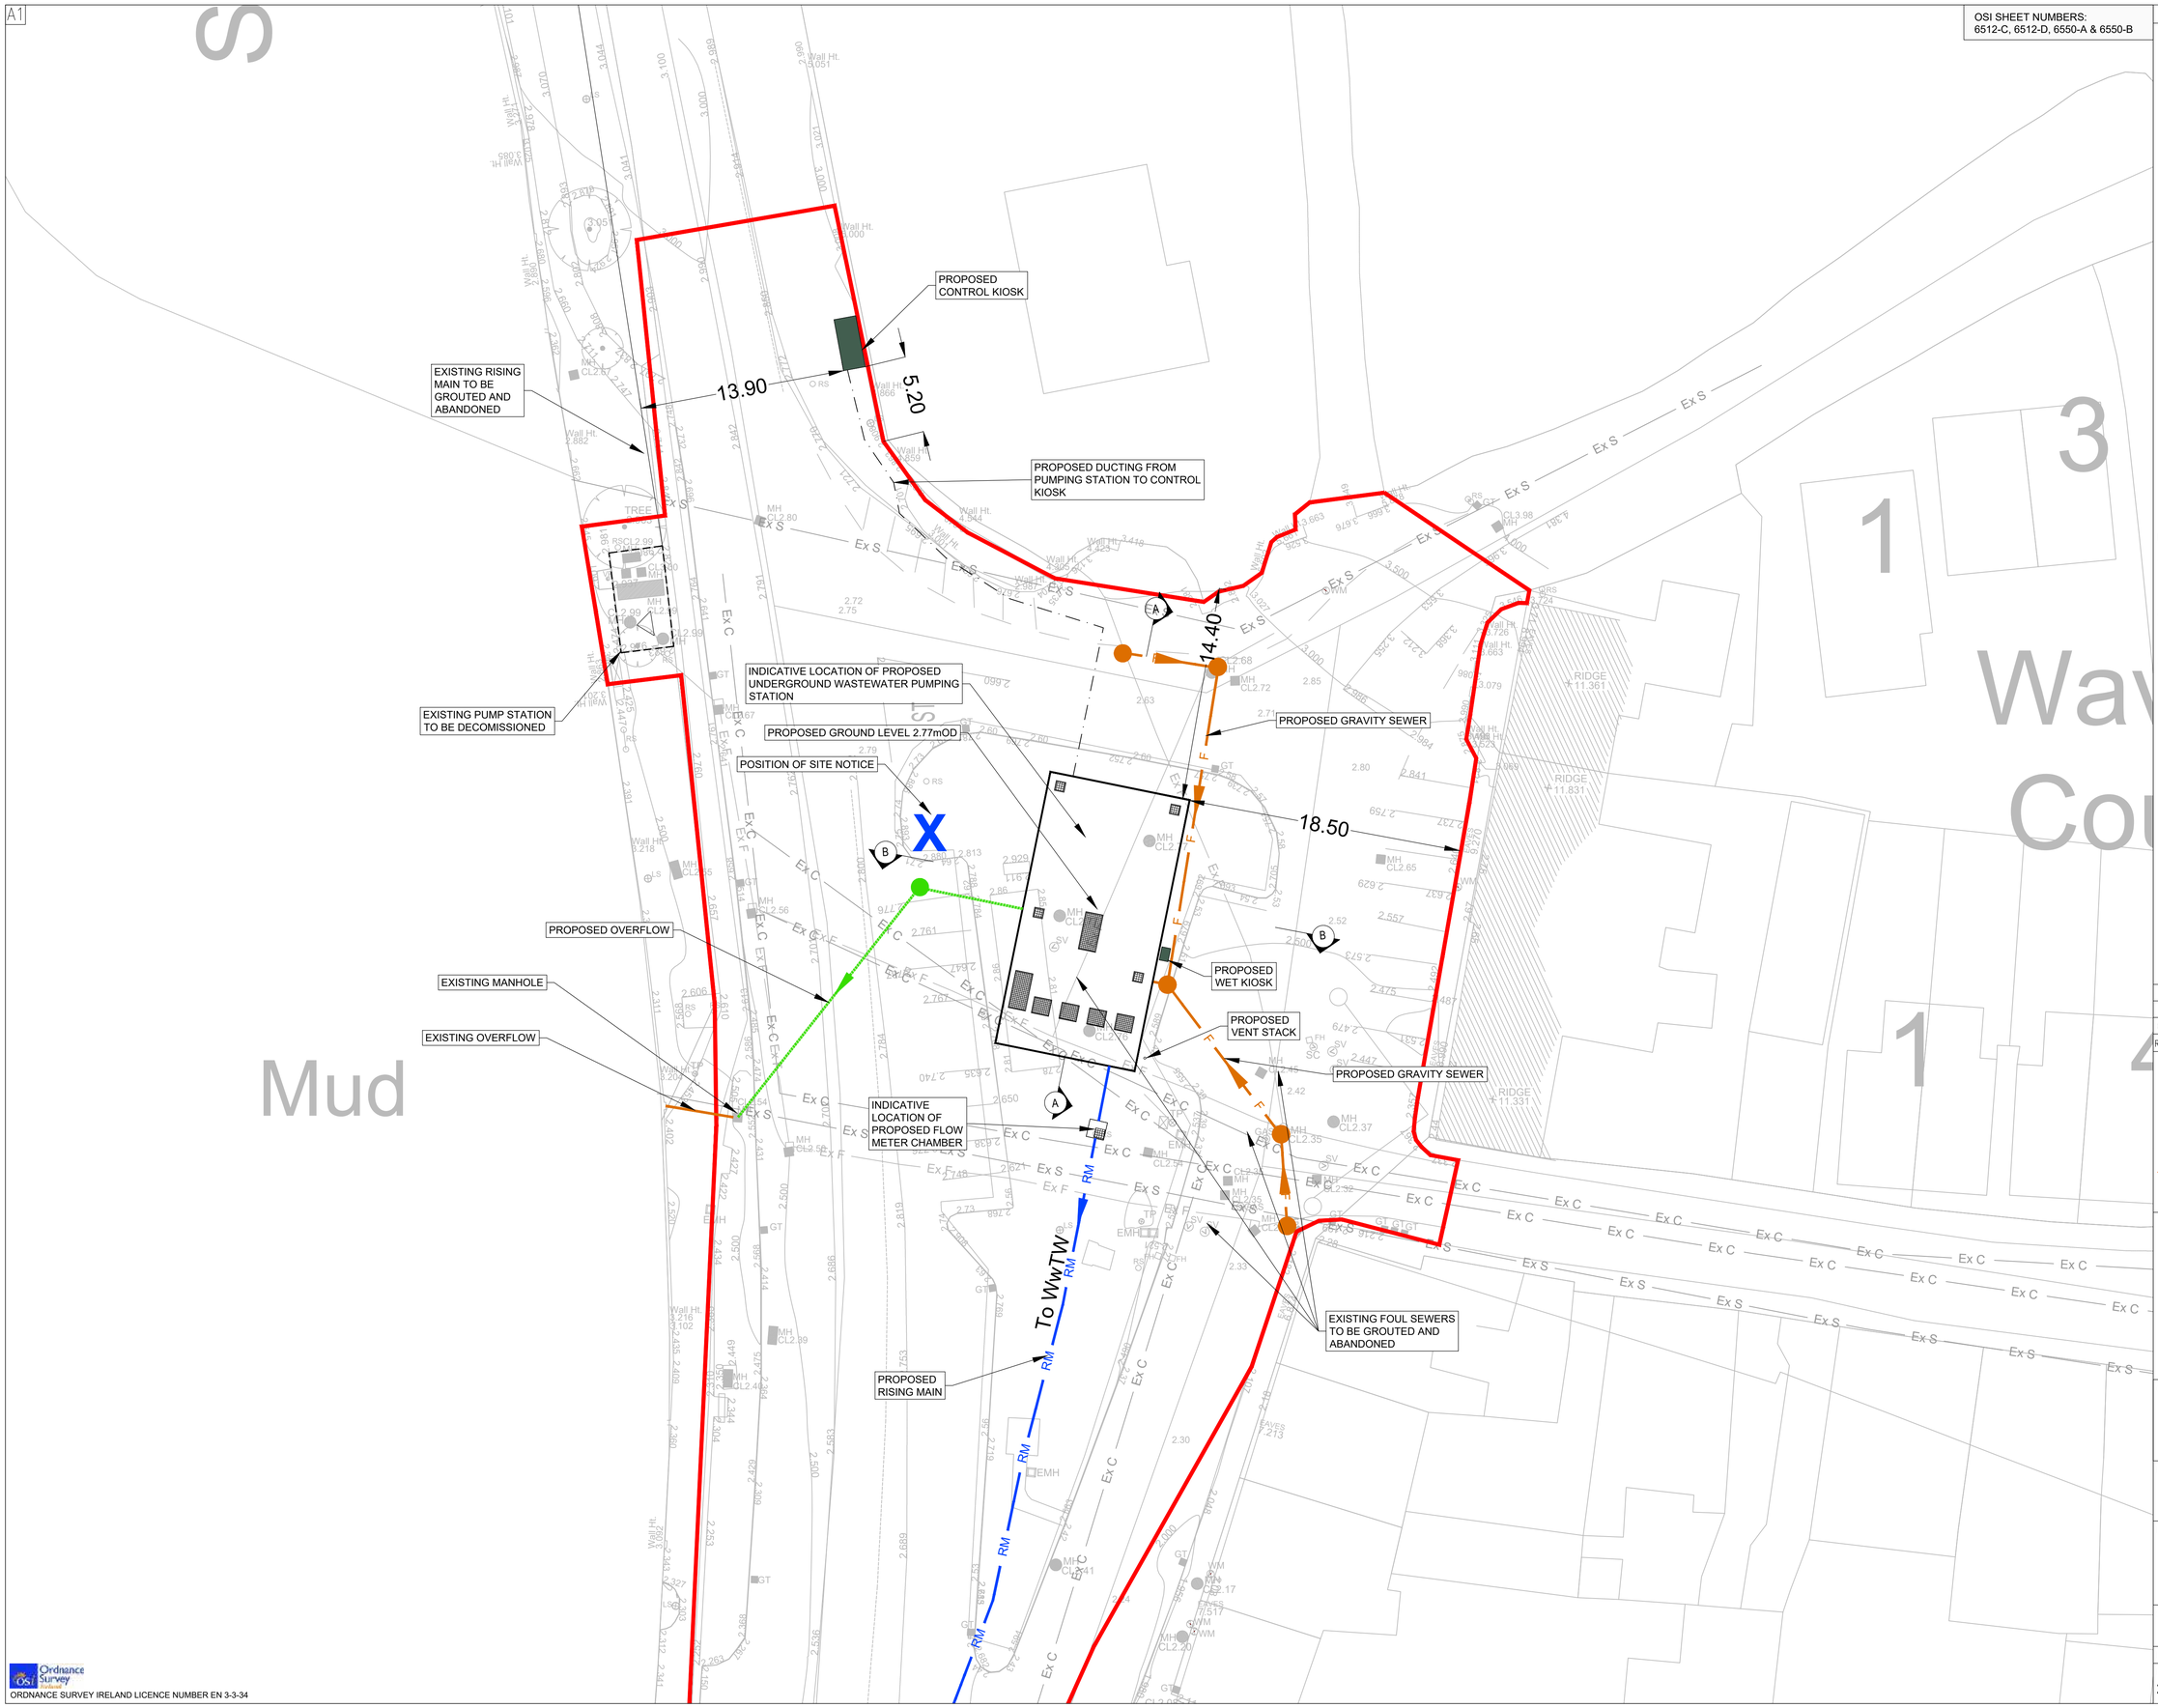


GENERAL NOTES

N
W E
S

LEGEND:

| | |
|---|---|
| PROPOSED SITE BOUNDARY | |
| PROPOSED RISING MAIN | RM |
| PROPOSED SEWER | F |
| PROPOSED OUTFALL/OVERFLOW | |
| PROPOSED TREATED EFFLUENT PIPELINE | |
| PROPOSED POST & RAIL FENCE | |
| EXISTING SEWER | Ex F |
| EXISTING COMBINED DRAIN | Ex C |
| EXISTING SURFACE SEWER | Ex S |

NOTES:

1. THIS DRAWING TO BE READ IN CONJUNCTION WITH ALL OTHER RELEVANT DRAWINGS AND SPECIFICATIONS.
2. ANY QUERIES OR DISCREPANCIES ARE TO BE REFERRED TO THE EMPLOYER'S REPRESENTATIVE IMMEDIATELY.
3. ALL PROPOSED PIPELINE ALIGNMENTS ARE INDICATIVE

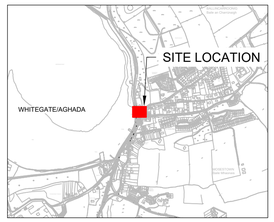


| Rev | Date | Description | By | Chk | App |
|---|---|---|---|---|---|
| P1 | 27/10/20 | Planning | TD | KOS | JA |


BYRNELOOBY
2100 Cork Airport Business Park, Kinsale Road, Cork
tel: +353 (0) 21 2407988
email: cork@ByrneLooby.com www.ByrneLooby.com
BAHRAIN • IRELAND • QATAR • SAUDI ARABIA • UAE • UK

ARUP
Arup,
One Albert Quay
Cork
Tel +353(0)21 422 3200
www.arup.com


CLIENT
Obair i gcomhpáirtíocht
Working in Partnership
UISCE ÉIREANN | IRISH WATER

PROJECT
WHITEGATE - AGHADA SEWERAGE SCHEME
UTAS - CORK BUNDLE

DRAWING TITLE
PROPOSED WHITEGATE PUMP STATION
SITE LAYOUT PLAN

STATUS
FOR PLANNING

| Date: 27/10/2020 | Scale: 1:200@A1 | Drawn: TD | Chk: KOS | App: DOC |
|---|---|---|---|---|
| Project No: 257589-00 | Drg. No: IW-10015229-03-01-045 | | | Rev: P1 |


Ordnance Survey Ireland
ORDNANCE SURVEY IRELAND LICENCE NUMBER EN 3-3-34

A1

OSI SHEET NUMBERS:
6512-C, 6512-D, 6550-A & 6550-B

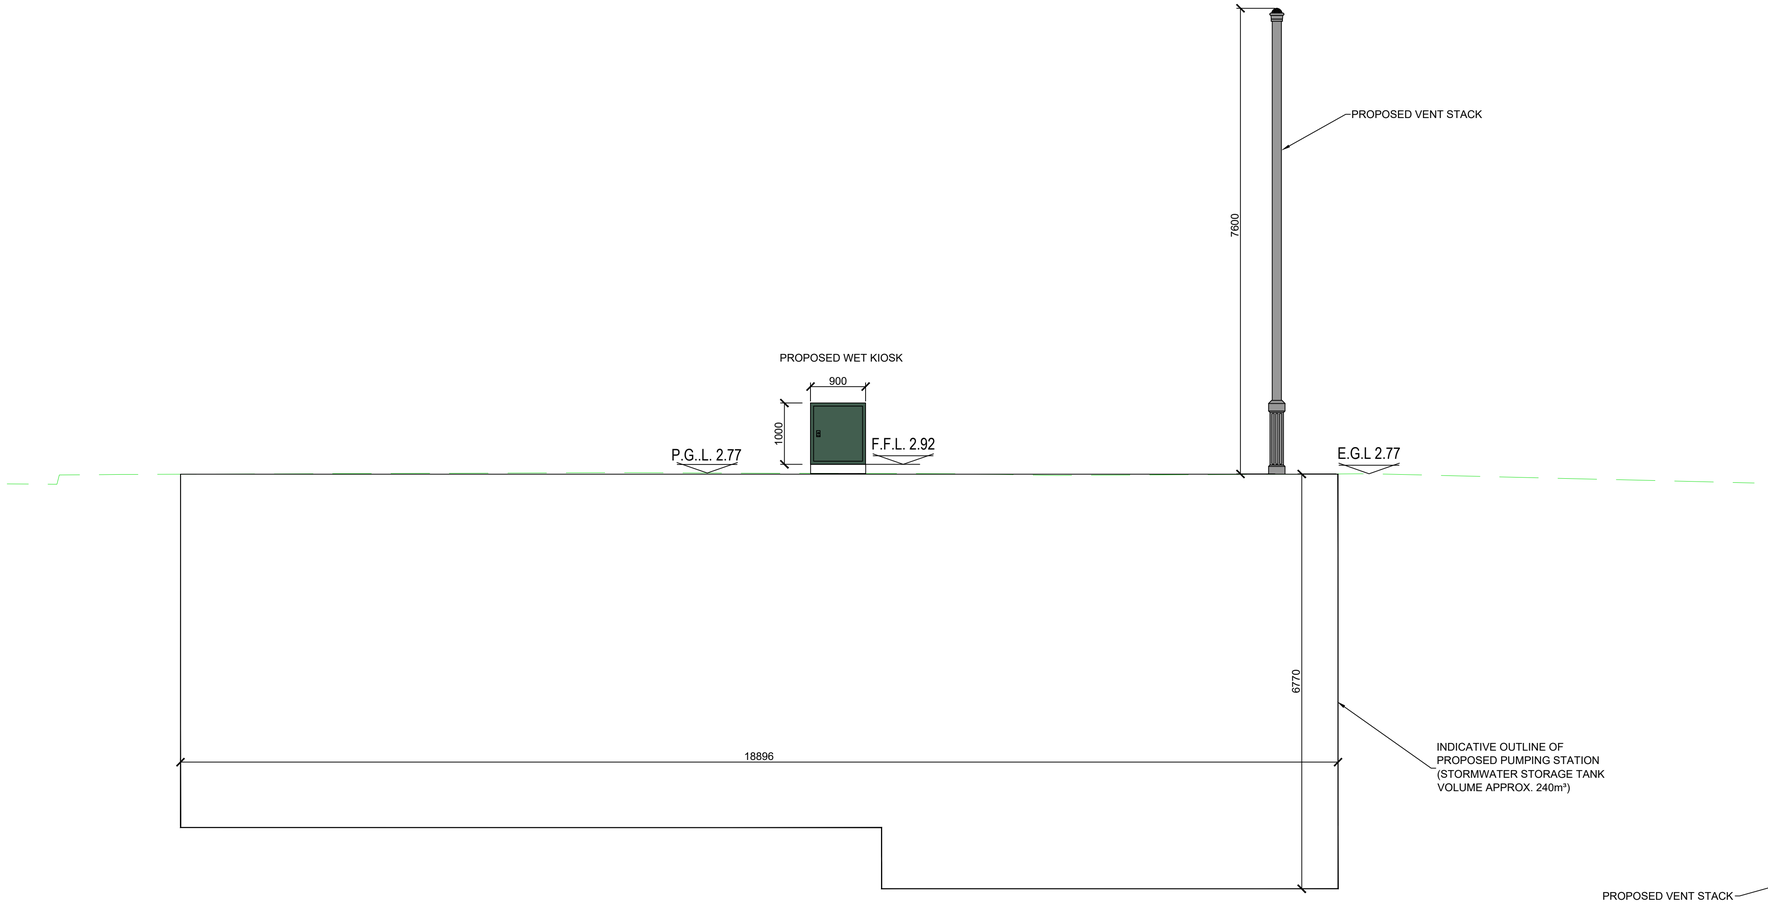


SECTION A-A
Scale 1:50

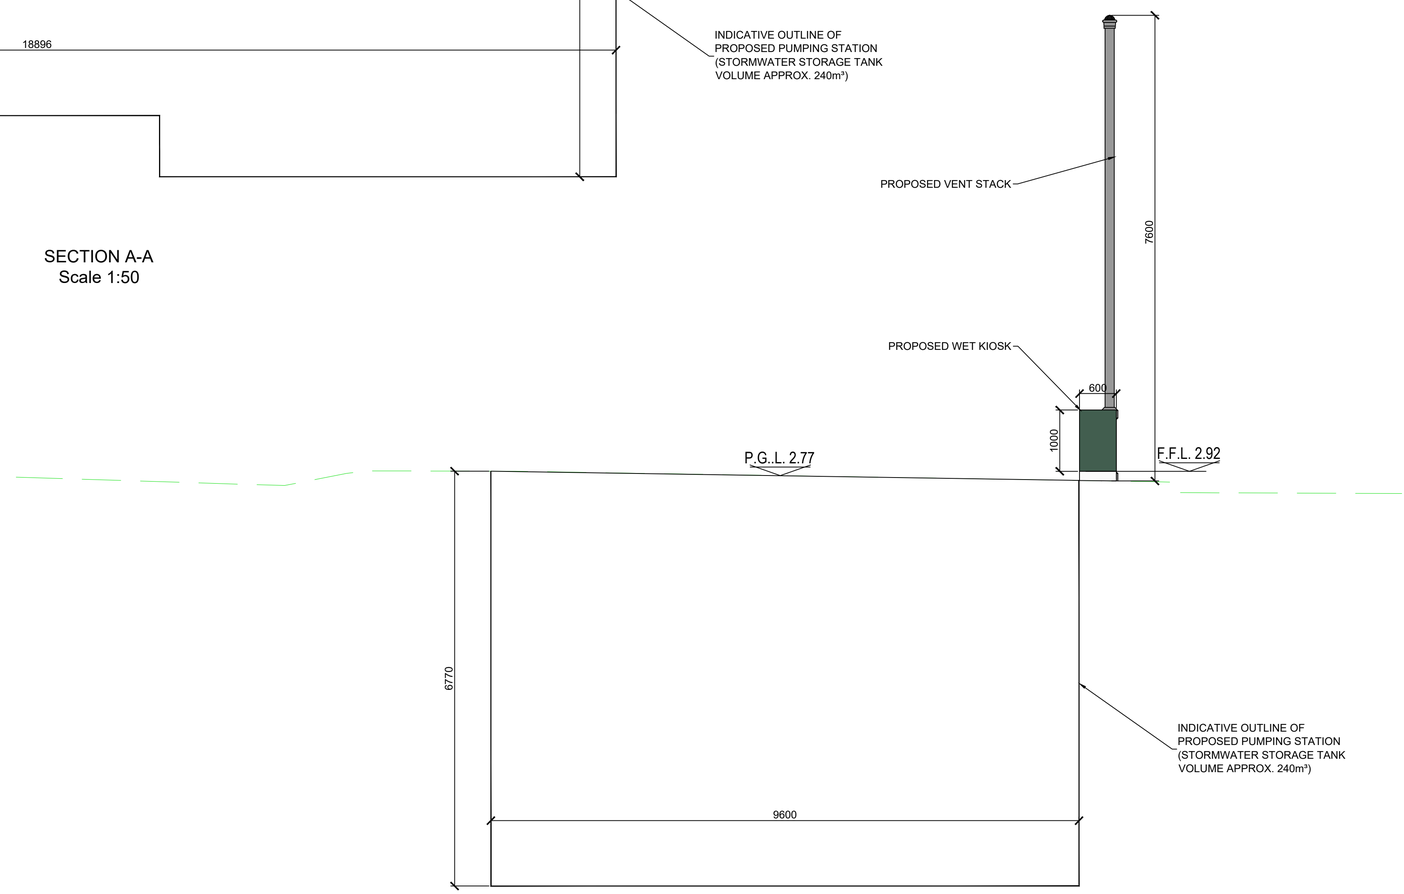


SECTION B-B
Scale 1:50

GENERAL NOTES

N
W E
S

LEGEND:

EXISTING GROUND LEVEL
PROPOSED GROUND LEVEL

NOTES:

1. THIS DRAWING TO BE READ IN CONJUNCTION WITH ALL OTHER RELEVANT DRAWINGS AND SPECIFICATIONS.
2. ANY QUERIES OR DISCREPANCIES ARE TO BE REFERRED TO THE EMPLOYER'S REPRESENTATIVE IMMEDIATELY.
3. ALL PROPOSED PIPELINE ALIGNMENTS ARE INDICATIVE

| Rev | Date | Description | By | Chk | App |
|---|---|---|---|---|---|
| P1 | 27/10/20 | Planning | TD | KOS | JA |

BYRNELOOBY
2100 Cork Airport Business Park, Kinsale Road, Cork
tel: +353 (0) 21 2407988
email: cork@ByrneLooby.com www.ByrneLooby.com
BAHRAIN • IRELAND • QATAR • SAUDI ARABIA • UAE • UK

ARUP
Arup,
One Albert Quay
Cork
Tel +353(0)21 422 3200
www.arup.com

CLIENT
Obair i gcomhpáirtíocht
Working in Partnership
UISCE ÉIREANN | IRISH WATER

PROJECT
WHITEGATE - AGHADA SEWERAGE SCHEME
UTAS - CORK BUNDLE

DRAWING TITLE
PROPOSED WHITEGATE PUMP STATION
SECTIONS

STATUS
FOR PLANNING

| Date: 27/10/2020 | Scale: 1:50@A1 | Drawn: TD | Chk: KOS | App: DOC |
|---|---|---|---|---|
| Project No: 257589-00 | Drg. No: IW-10015229-03-01-046 | | | Rev: P1 |

Ordnance Survey Ireland
ORDNANCE SURVEY IRELAND LICENCE NUMBER EN 3-3-34