A1

OSI SHEET NUMBERS:
6512-C, 6512-D, 6550-A & 6550-B

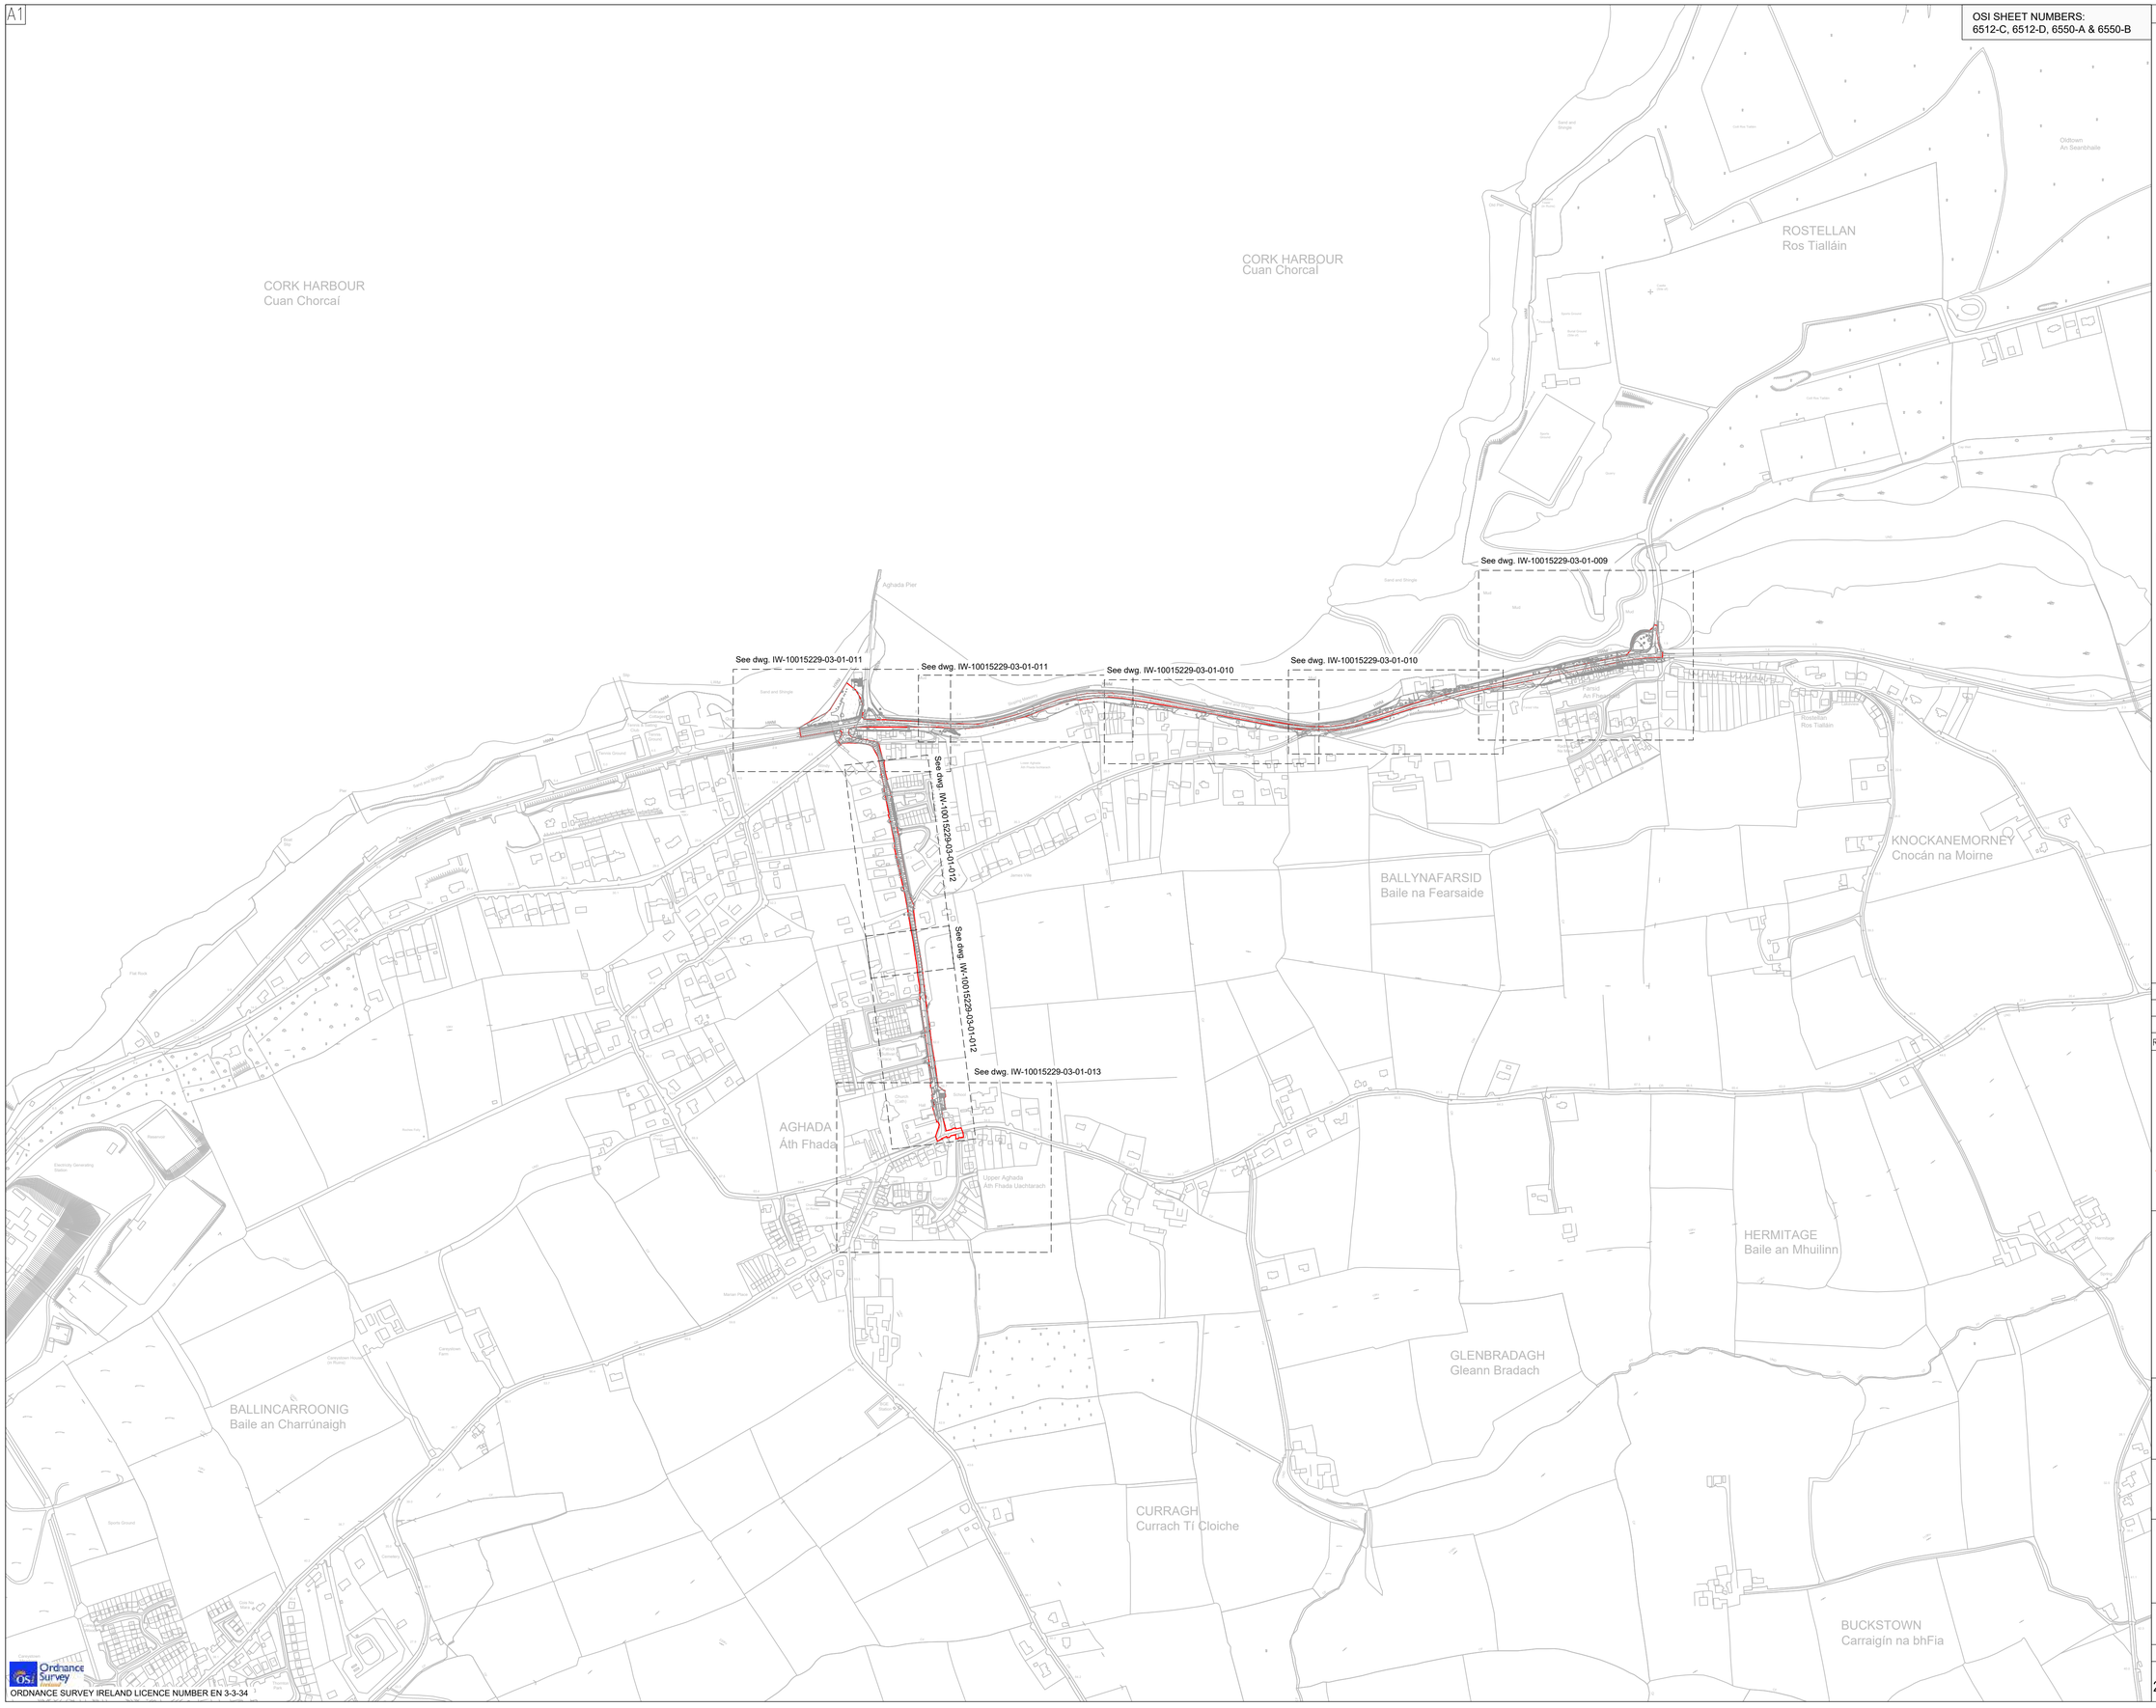

Ordnance Survey Ireland
ORDNANCE SURVEY IRELAND LICENCE NUMBER EN 3-3-34

GENERAL NOTES

N
W E
S

LEGEND:

PROPOSED SITE BOUNDARY

NOTES:

1. THIS DRAWING TO BE READ IN CONJUNCTION WITH ALL OTHER RELEVANT DRAWINGS AND SPECIFICATIONS.
2. ANY QUERIES OR DISCREPANCIES ARE TO BE REFERRED TO THE EMPLOYER'S REPRESENTATIVE IMMEDIATELY.
3. ALL PROPOSED PIPELINE ALIGNMENTS ARE INDICATIVE

Rev	Date	Description	By	Chk	App
P1	27/10/20	Planning	TD	KO'S	JA

BYRNELOOBY
2100 Cork Airport Business Park, Kinsale Road, Cork
tel: +353 (0) 21 2407988
email: cork@ByrneLooby.com www.ByrneLooby.com
BAHRAIN • IRELAND • QATAR • SAUDI ARABIA • UAE • UK

ARUP
Arup,
One Albert Quay
Cork
Tel +353(0)21 422 3200
www.arup.com

CLIENT
CORK CO. CO.
IRISH WATER
Obair i gcomhpáirtíocht
Working in Partnership

UISCE ÉIREANN | IRISH WATER

PROJECT
WHITEGATE - AGHADA SEWERAGE SCHEME
UTAS - CORK BUNDLE

DRAWING TITLE
EXISTING LEVELS & CONTOURS
SHEET 1 OF 2

STATUS
FOR PLANNING

Date: 27/10/20	Scale: 1:5000@A1	Drawn: TD	Chk: KOS	App: JA
Project No: 257589-00	Drg. No: IW-10015229-03-01-007			Rev: P1

A1

OSI SHEET NUMBERS:
6512-C, 6512-D, 6550-A & 6550-B

GENERAL NOTES

N
W E
S

LEGEND:

PROPOSED SITE BOUNDARY

NOTES:

1. THIS DRAWING TO BE READ IN CONJUNCTION WITH ALL OTHER RELEVANT DRAWINGS AND SPECIFICATIONS.
2. ANY QUERIES OR DISCREPANCIES ARE TO BE REFERRED TO THE EMPLOYER'S REPRESENTATIVE IMMEDIATELY.
3. ALL PROPOSED PIPELINE ALIGNMENTS ARE INDICATIVE

Rev	Date	Description	By	Chk	App
P1	27/10/20	Planning	TD	KO'S	EM

BYRNELOOBY

2100 Cork Airport Business Park, Kinsale Road, Cork
tel: +353 (0) 21 2407988
email: cork@ByrneLooby.com www.ByrneLooby.com

BAHRAIN • IRELAND • QATAR • SAUDI ARABIA • UAE • UK

ARUP

Arup,
One Albert Quay
Cork
Tel +353(0)21 422 3200
www.arup.com

CLIENT

CORK CO. CO.
IRISH WATER
Obair i gcomhpáirtíocht
Working in Partnership

UISCE EIREANN : IRISH WATER

PROJECT

WHITEGATE - AGHADA SEWERAGE SCHEME
UTAS - CORK BUNDLE

DRAWING TITLE

EXISTING LEVELS & CONTOURS
SHEET 2 OF 2

STATUS

FOR PLANNING

Date: 27/10/20	Scale: 1:5000@A1	Drawn: TD	Chk: KOS	App: JA
Project No: 257589-00	Drg. No: IW-10015229-03-01-008			Rev: P1

Ordnance Survey Ireland
ORDNANCE SURVEY IRELAND LICENCE NUMBER EN 3-3-34