A1

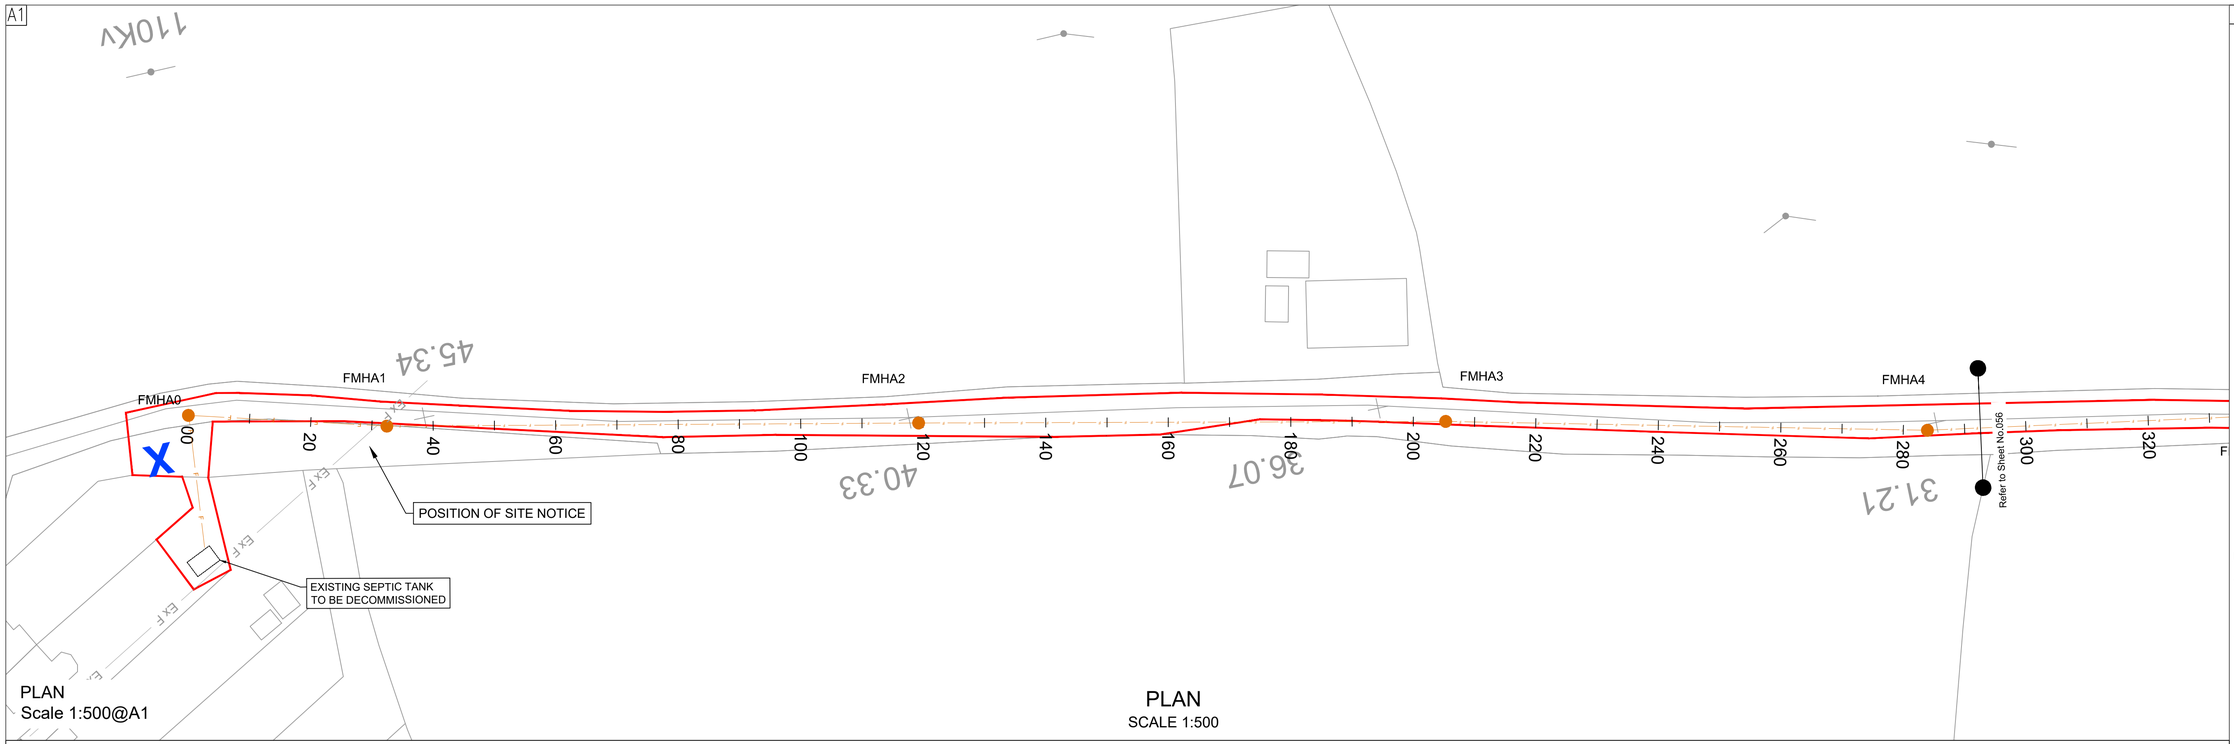

PLAN
Scale 1:500@A1

PLAN
SCALE 1:500

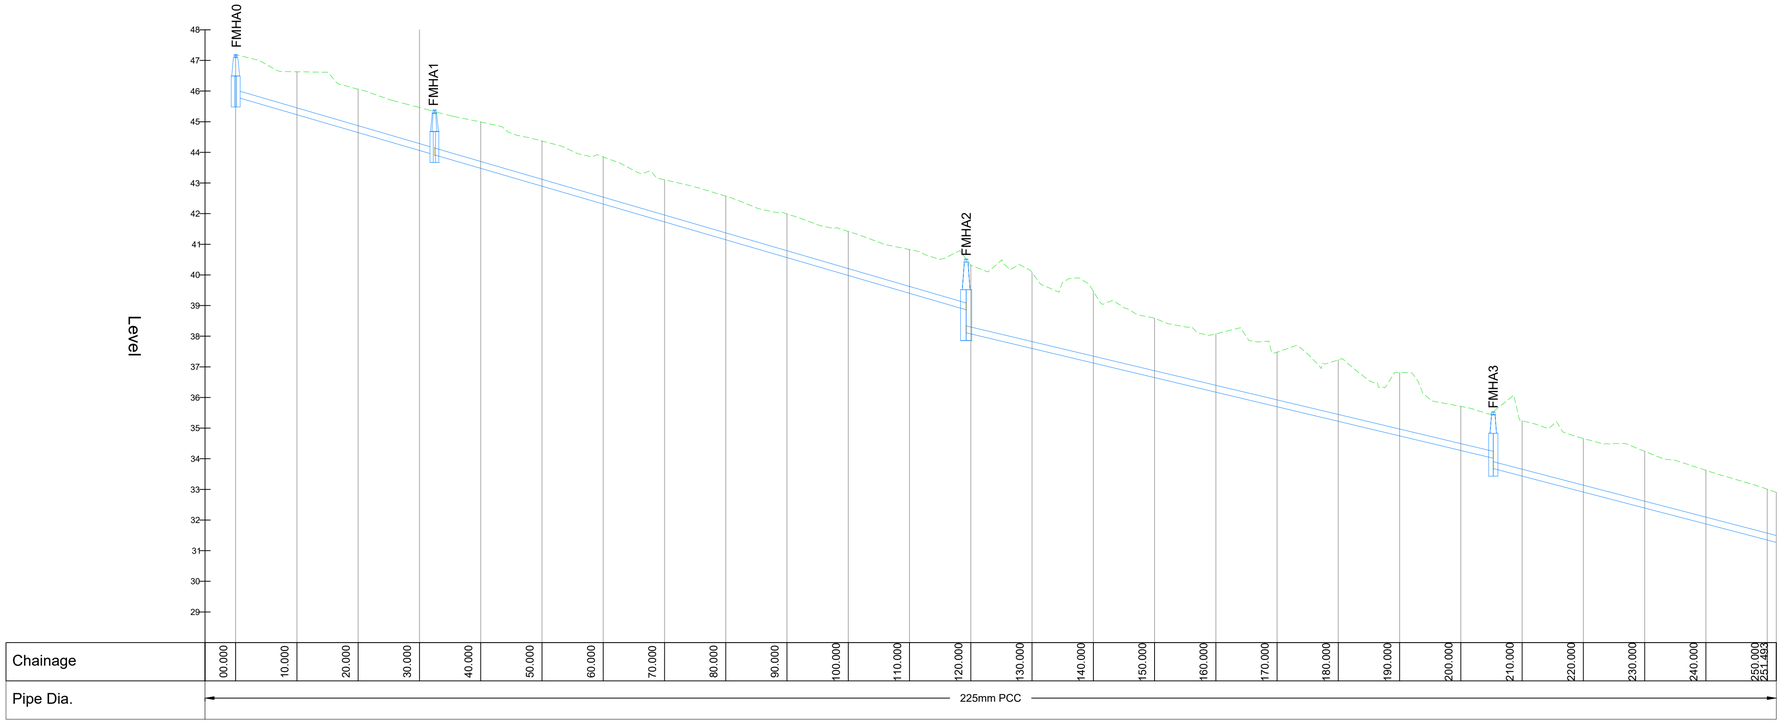

ARDNABOURKEY GRAVITY SEWER - LONGSECTION (4)
SCALE: H 1:500,V 1:100@A1 DATUM: 28.000

GENERAL NOTES

LEGEND:

PROPOSED SITE BOUNDARY
PROPOSED SEWER — F
EXISTING SEWER — Ex F

NOTES:

1. THIS DRAWING TO BE READ IN CONJUNCTION WITH ALL OTHER RELEVANT DRAWINGS AND SPECIFICATIONS.
2. ANY QUERIES OR DISCREPANCIES ARE TO BE REFERRED TO THE EMPLOYER'S REPRESENTATIVE IMMEDIATELY.
3. ALL PROPOSED PIPELINE ALIGNMENTS ARE INDICATIVE

Rev	Date	Description	By	Chk	App
P1	27/10/20	Planning	TD	KO'S	JA

BYRNELOOBY
2100 Cork Airport Business Park, Kinsale Road, Cork
tel: +353 (0) 21 2407988
email: cork@ByrneLooby.com www.ByrneLooby.com
BAHRAIN • IRELAND • QATAR • SAUDI ARABIA • UAE • UK

ARUP
Arup,
One Albert Quay
Cork
Tel +353(0)21 422 3200
www.arup.com

CLIENT
Obair i gcomhpáirtíocht
Working in Partnership
UISCE EIREANN | IRISH WATER

PROJECT
UTAS - CORK BUNDLE

DRAWING TITLE
PROPOSED GRAVITY SEWER
ARDNABOURKEY
LAYOUT PLANS & SECTIONS - SHEET 1 OF 2

STATUS
FOR PLANNING

Date: 27/10/2020	Scale: AS SHOWN	Drawn: CF	Chk: CE	App: KOS
Project No: 257589-00	Drg. No: IW-10015229-03-01-055			Rev: P1

A1

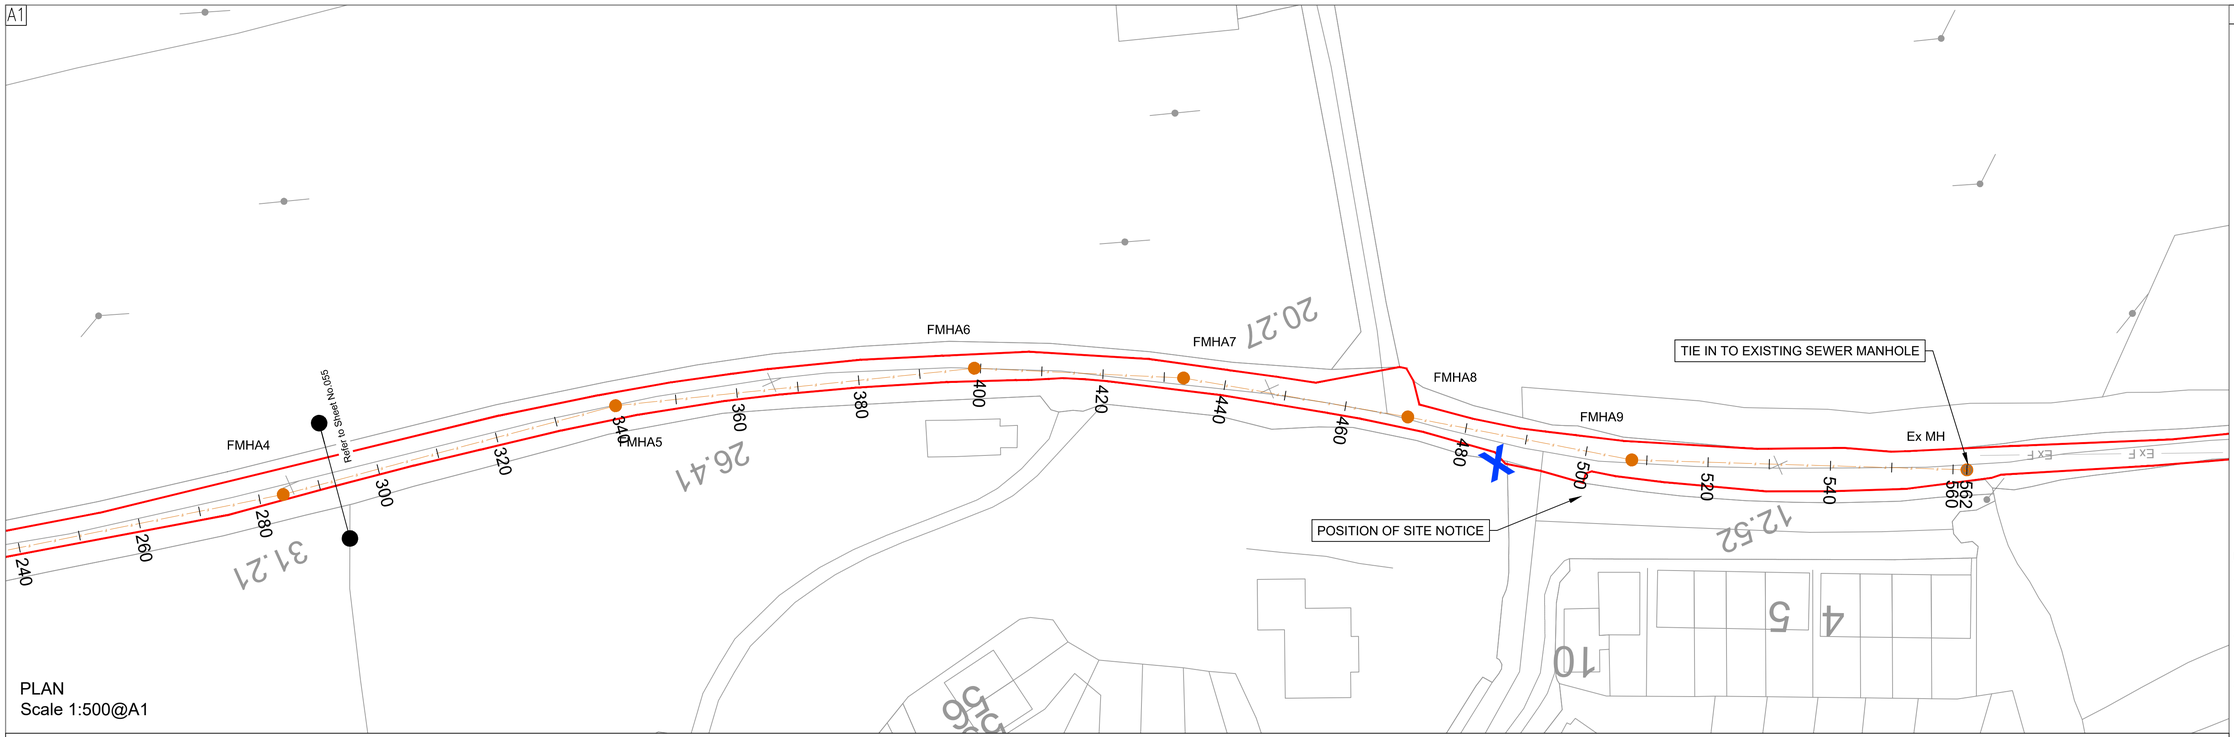

PLAN
Scale 1:500@A1

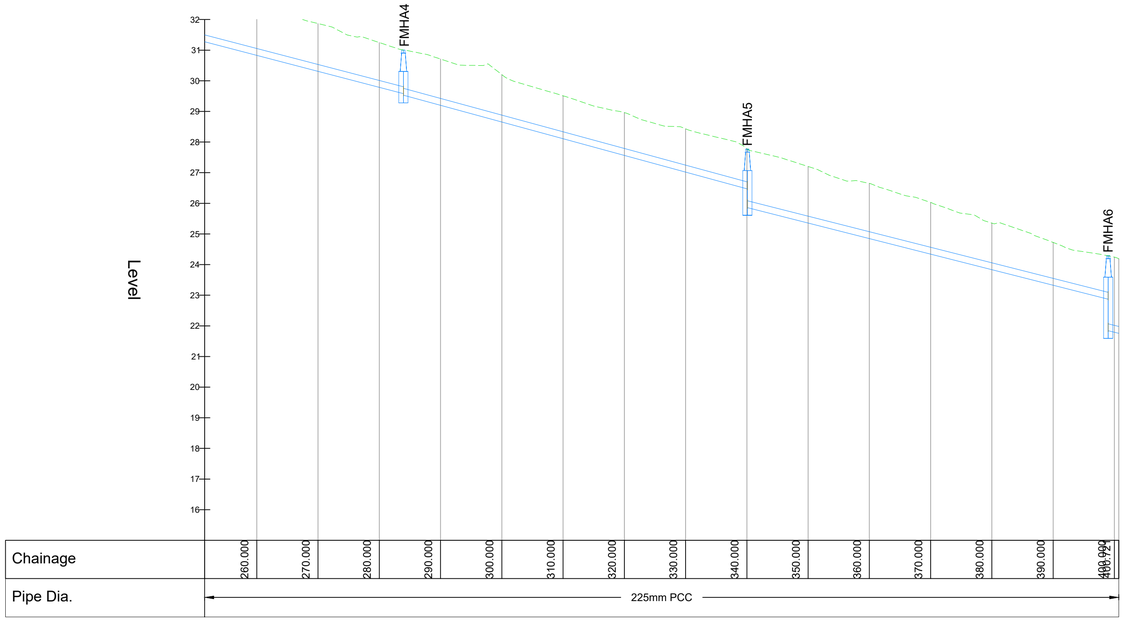

ARDNABOURKEY GRAVITY SEWER - LONGSECTION (5)
SCALE: H 1:500,V 1:100@A1 DATUM: 15.000

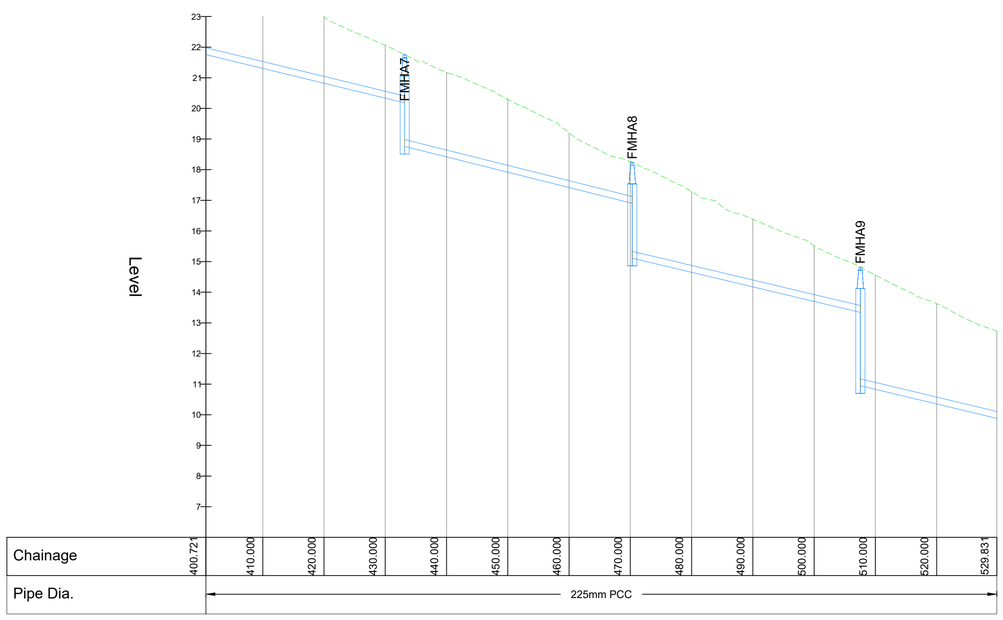

ARDNABOURKEY GRAVITY SEWER - LONGSECTION (6)
SCALE: H 1:500,V 1:100@A1 DATUM: 6.000

GENERAL NOTES

LEGEND:

PROPOSED SITE BOUNDARY
PROPOSED SEWER — F
EXISTING SEWER — Ex F

NOTES:

1. THIS DRAWING TO BE READ IN CONJUNCTION WITH ALL OTHER RELEVANT DRAWINGS AND SPECIFICATIONS.
2. ANY QUERIES OR DISCREPANCIES ARE TO BE REFERRED TO THE EMPLOYER'S REPRESENTATIVE IMMEDIATELY.
3. ALL PROPOSED PIPELINE ALIGNMENTS ARE INDICATIVE

Rev	Date	Description	By	Chk	App
P1	27/10/20	Planning	TD	KO'S	JA

BYRNELOOBY
2100 Cork Airport Business Park, Kinsale Road, Cork
tel: +353 (0) 21 2407988
email: cork@ByrneLooby.com www.ByrneLooby.com
BAHRAIN • IRELAND • QATAR • SAUDI ARABIA • UAE • UK

ARUP
Arup,
One Albert Quay
Cork
Tel +353(0)21 422 3200
www.arup.com

CLIENT
Obair i gcomhpáirtíocht
Working in Partnership
UISCE EIREANN | IRISH WATER

PROJECT
WHITEGATE -AGHADA SEWERAGE SCHEME
UTAS - CORK BUNDLE

DRAWING TITLE
PROPOSED GRAVITY SEWER
ARDNABOURKEY
LAYOUT PLANS & SECTIONS - SHEET 2 OF 2

STATUS
FOR PLANNING

Date: 27/10/2020	Scale: AS SHOWN	Drawn: CF	Chk: CE	App: KOS
Project No: 257589-00	Drg. No: IW-10015229-03-01-056			Rev: P1