A3

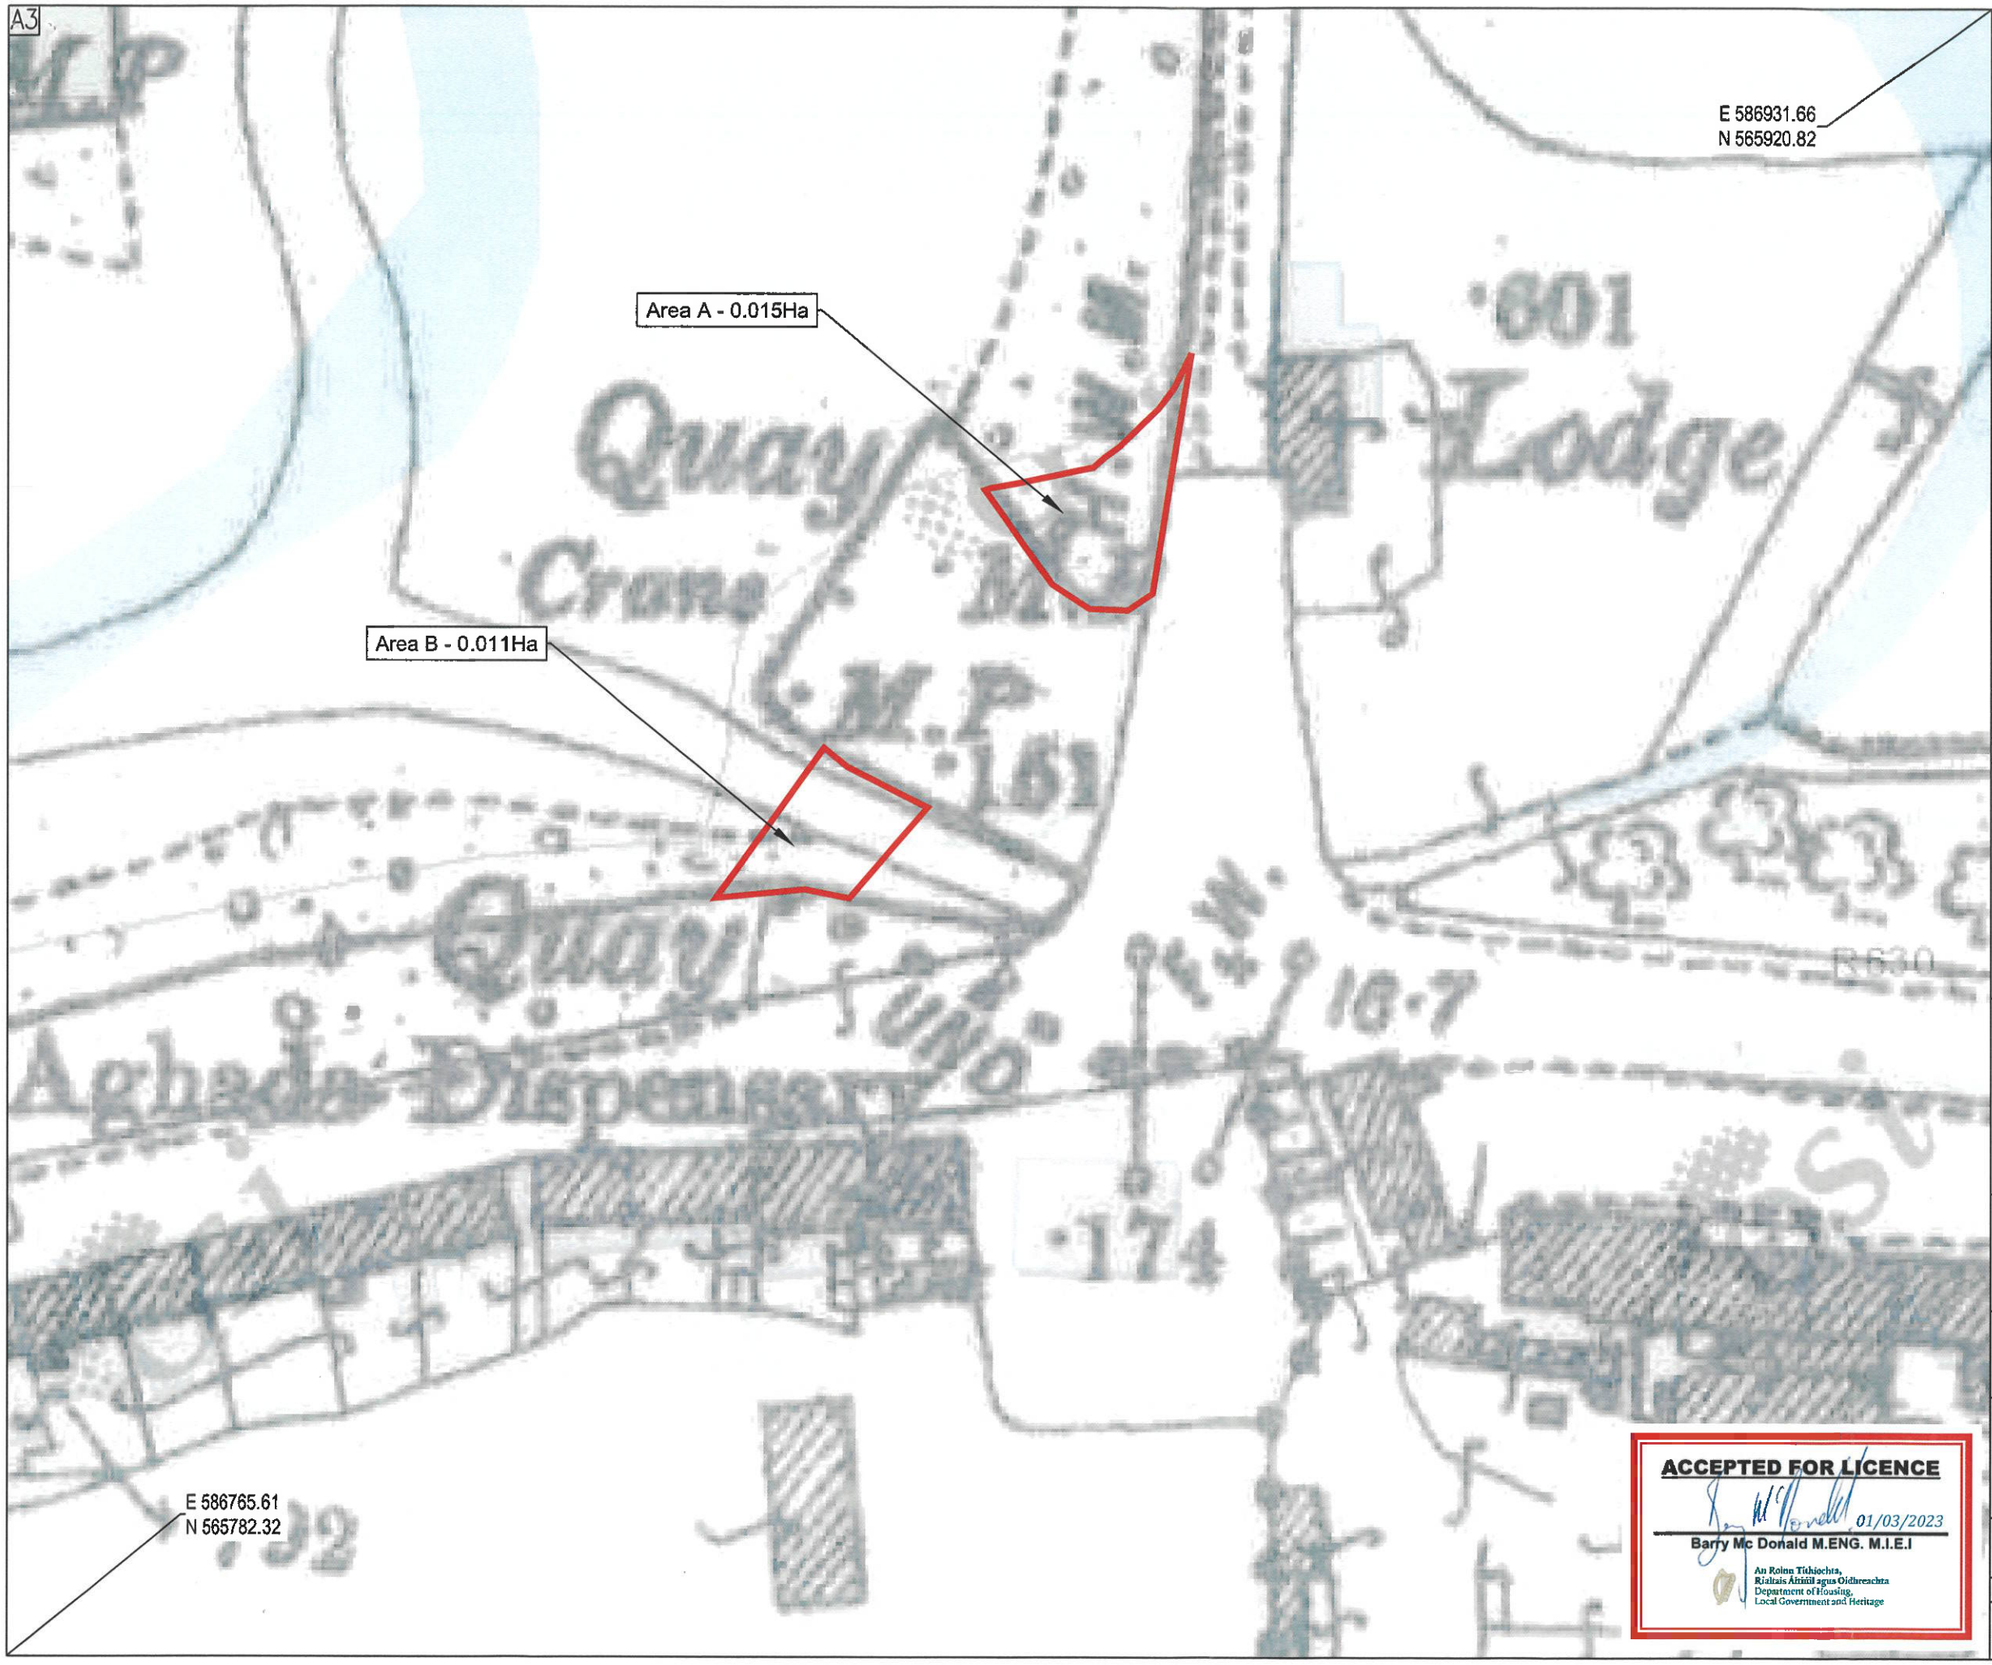

ACCEPTED FOR LICENCE

01/03/2023

Barry Mc Donald M.ENG. M.I.E.I

An Roinn Tithíochta, Rialtais Áitiúil agus Oidhreachta
Department of Housing, Local Government and Heritage

GENERAL NOTES

N
W E
S

LEGEND

LICENCE AREA

CERTIFY THAT THE AREA OF THE FORESHORE LICENCE AREA IS 0.026Ha.

SIGNED [redacted]

POSITION

SENIOR ENGINEER

Rev	Date	Description	By	Chk	App
I2	04/08/21	FOR INFORMATION	TD	AD	KO'S
I1	20/11/20	FOR INFORMATION	TD	AD	KO'S

BYRNELOOBY PHMcCARTHY
2100 Cork Airport Business Park, Kinsale Road, Cork
tel: +353 (0) 21 2407988
email: cork@ByrneLooby.com www.ByrneLooby.com
BAHRAIN • IRELAND • QATAR • SAUDI ARABIA • UAE • UK
CIVIL·STRUCTURAL·WATER & GEOTECHNICAL SPECIALISTS

ARUP
Arup, 50 Ringsend Road
Dublin 4
Tel +353(0)1 233 4455
Fax +353(0)1 668 3169
www.arup.com

CLIENT

Obair i gcomhpáirtíocht
Working in Partnership

UISCE EIREANN : IRISH WATER

PROJECT

WHITEGATE - AGHADA SEWERAGE SCHEME
UTAS - CORK BUNDLE

DRAWING TITLE

FORESHORE LICENCE MAP 1
ROSTELLAN PUMP STATION SITE

STATUS

FOR INFORMATION

Date: 11/11/19	Scale: 1:500@A3	Drawn: TD	Chk: DOC	App: KOS
Project No: 257589-00	Drg. No: IW-10015229-03-04-001			Rev: I2

A3

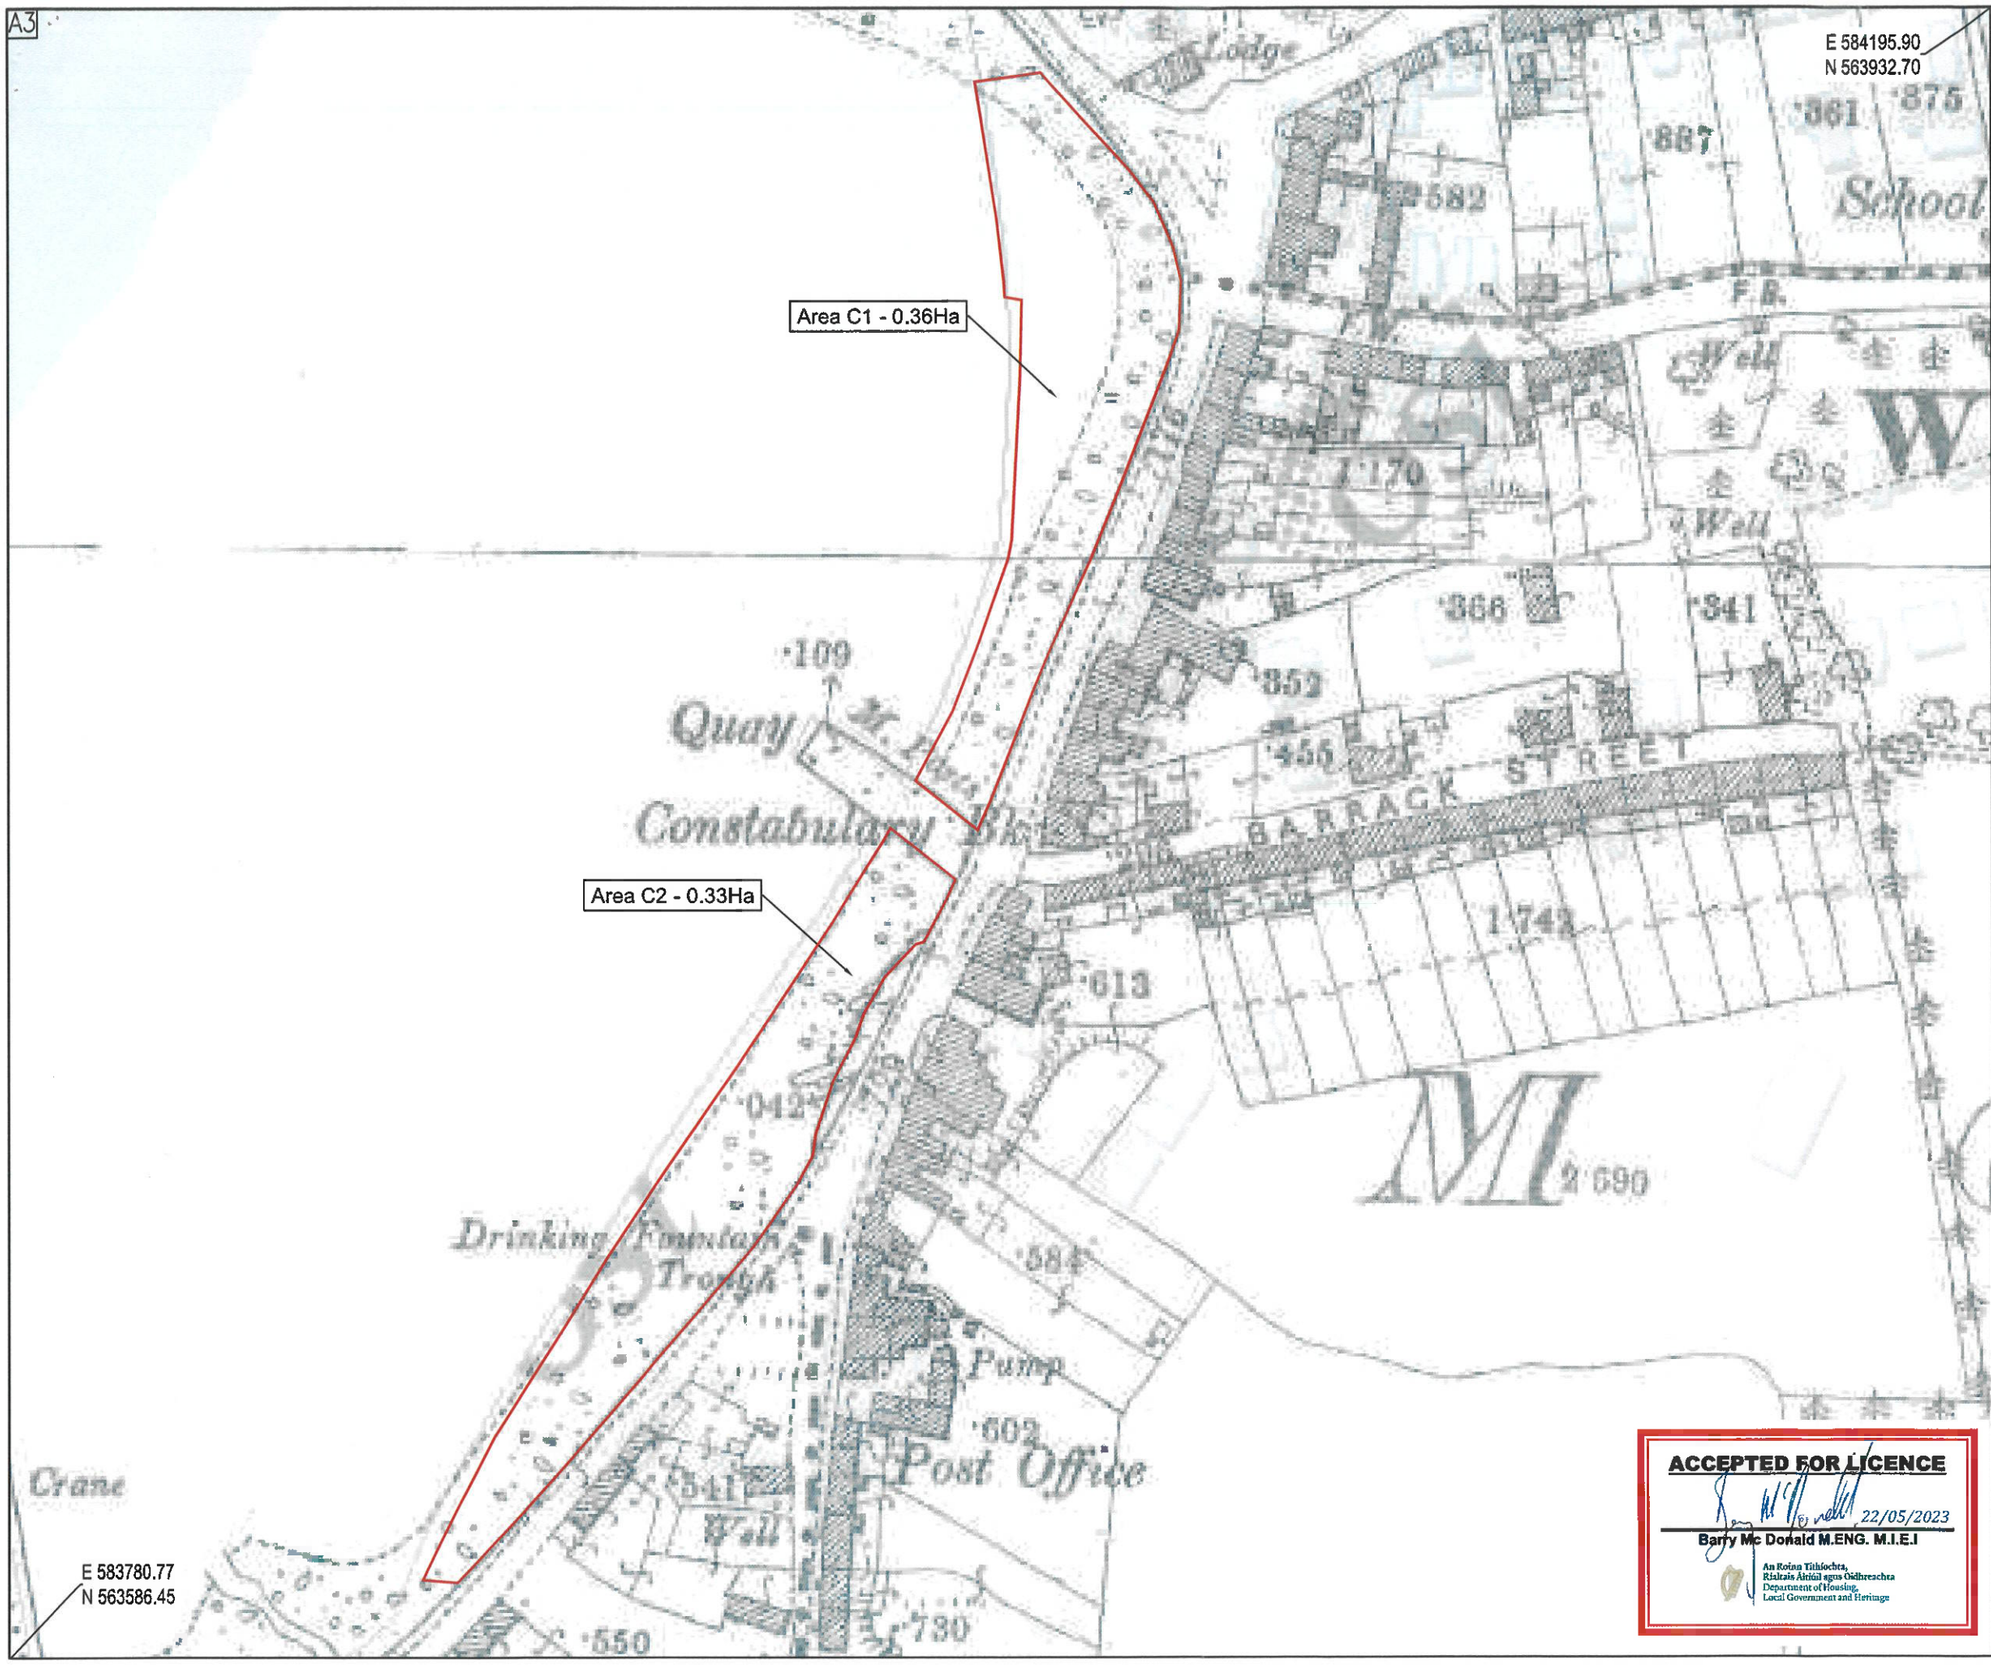

ACCEPTED FOR LICENCE

22/05/2023

Barry Mc Donald M.ENG. M.I.E.I

An Roinn Tithíochta, Rialtais Áitiúil agus Oidhreachta
Department of Housing, Local Government and Heritage

GENERAL NOTES

N
W E
S

LEGEND

LICENCE AREA

CERTIFY THAT THE AREA OF THE FORESHORE LICENCE AREA IS 0.69Ha.

SIGNED [redacted]

POSITION

SENIOR ENGINEER

Rev	Date	Description	By	Chk	App
I3	22/05/23	FOR INFORMATION	TD	SM	CB
I2	04/08/21	FOR INFORMATION	TD	AD	KO'S
I1	20/11/20	FOR INFORMATION	TD	AD	KO'S

BYRNELOOBY PHMcCARTHY

2100 Cork Airport Business Park, Kinsale Road, Cork
tel: +353 (0) 21 2407988
email: cork@ByrneLooby.com www.ByrneLooby.com

BAHRAIN • IRELAND • QATAR • SAUDI ARABIA • UAE • UK
CIVIL·STRUCTURAL·WATER & GEOTECHNICAL SPECIALISTS

ARUP

Arup, 50 Ringsend Road
Dublin 4
Tel +353(0)1 233 4455
Fax +353(0)1 668 3169
www.arup.com

CLIENT

Obair I gcomhpáirtíocht
Working in Partnership

UISCE EIREANN : IRISH WATER

PROJECT

WHITEGATE - AGHADA SEWERAGE SCHEME
UTAS - CORK BUNDLE

DRAWING TITLE

FORESHORE LICENCE MAP 2
WHITEGATE PUMP STATION
AND RISING MAIN SITE

STATUS

FOR INFORMATION

Date: 11/11/19	Scale: 1:1000@A3	Drawn: TD	Chk: DOC	App: KOS
Project No: 257589-00	Drg. No: IW-10015229-03-04-002			Rev: I3

A3

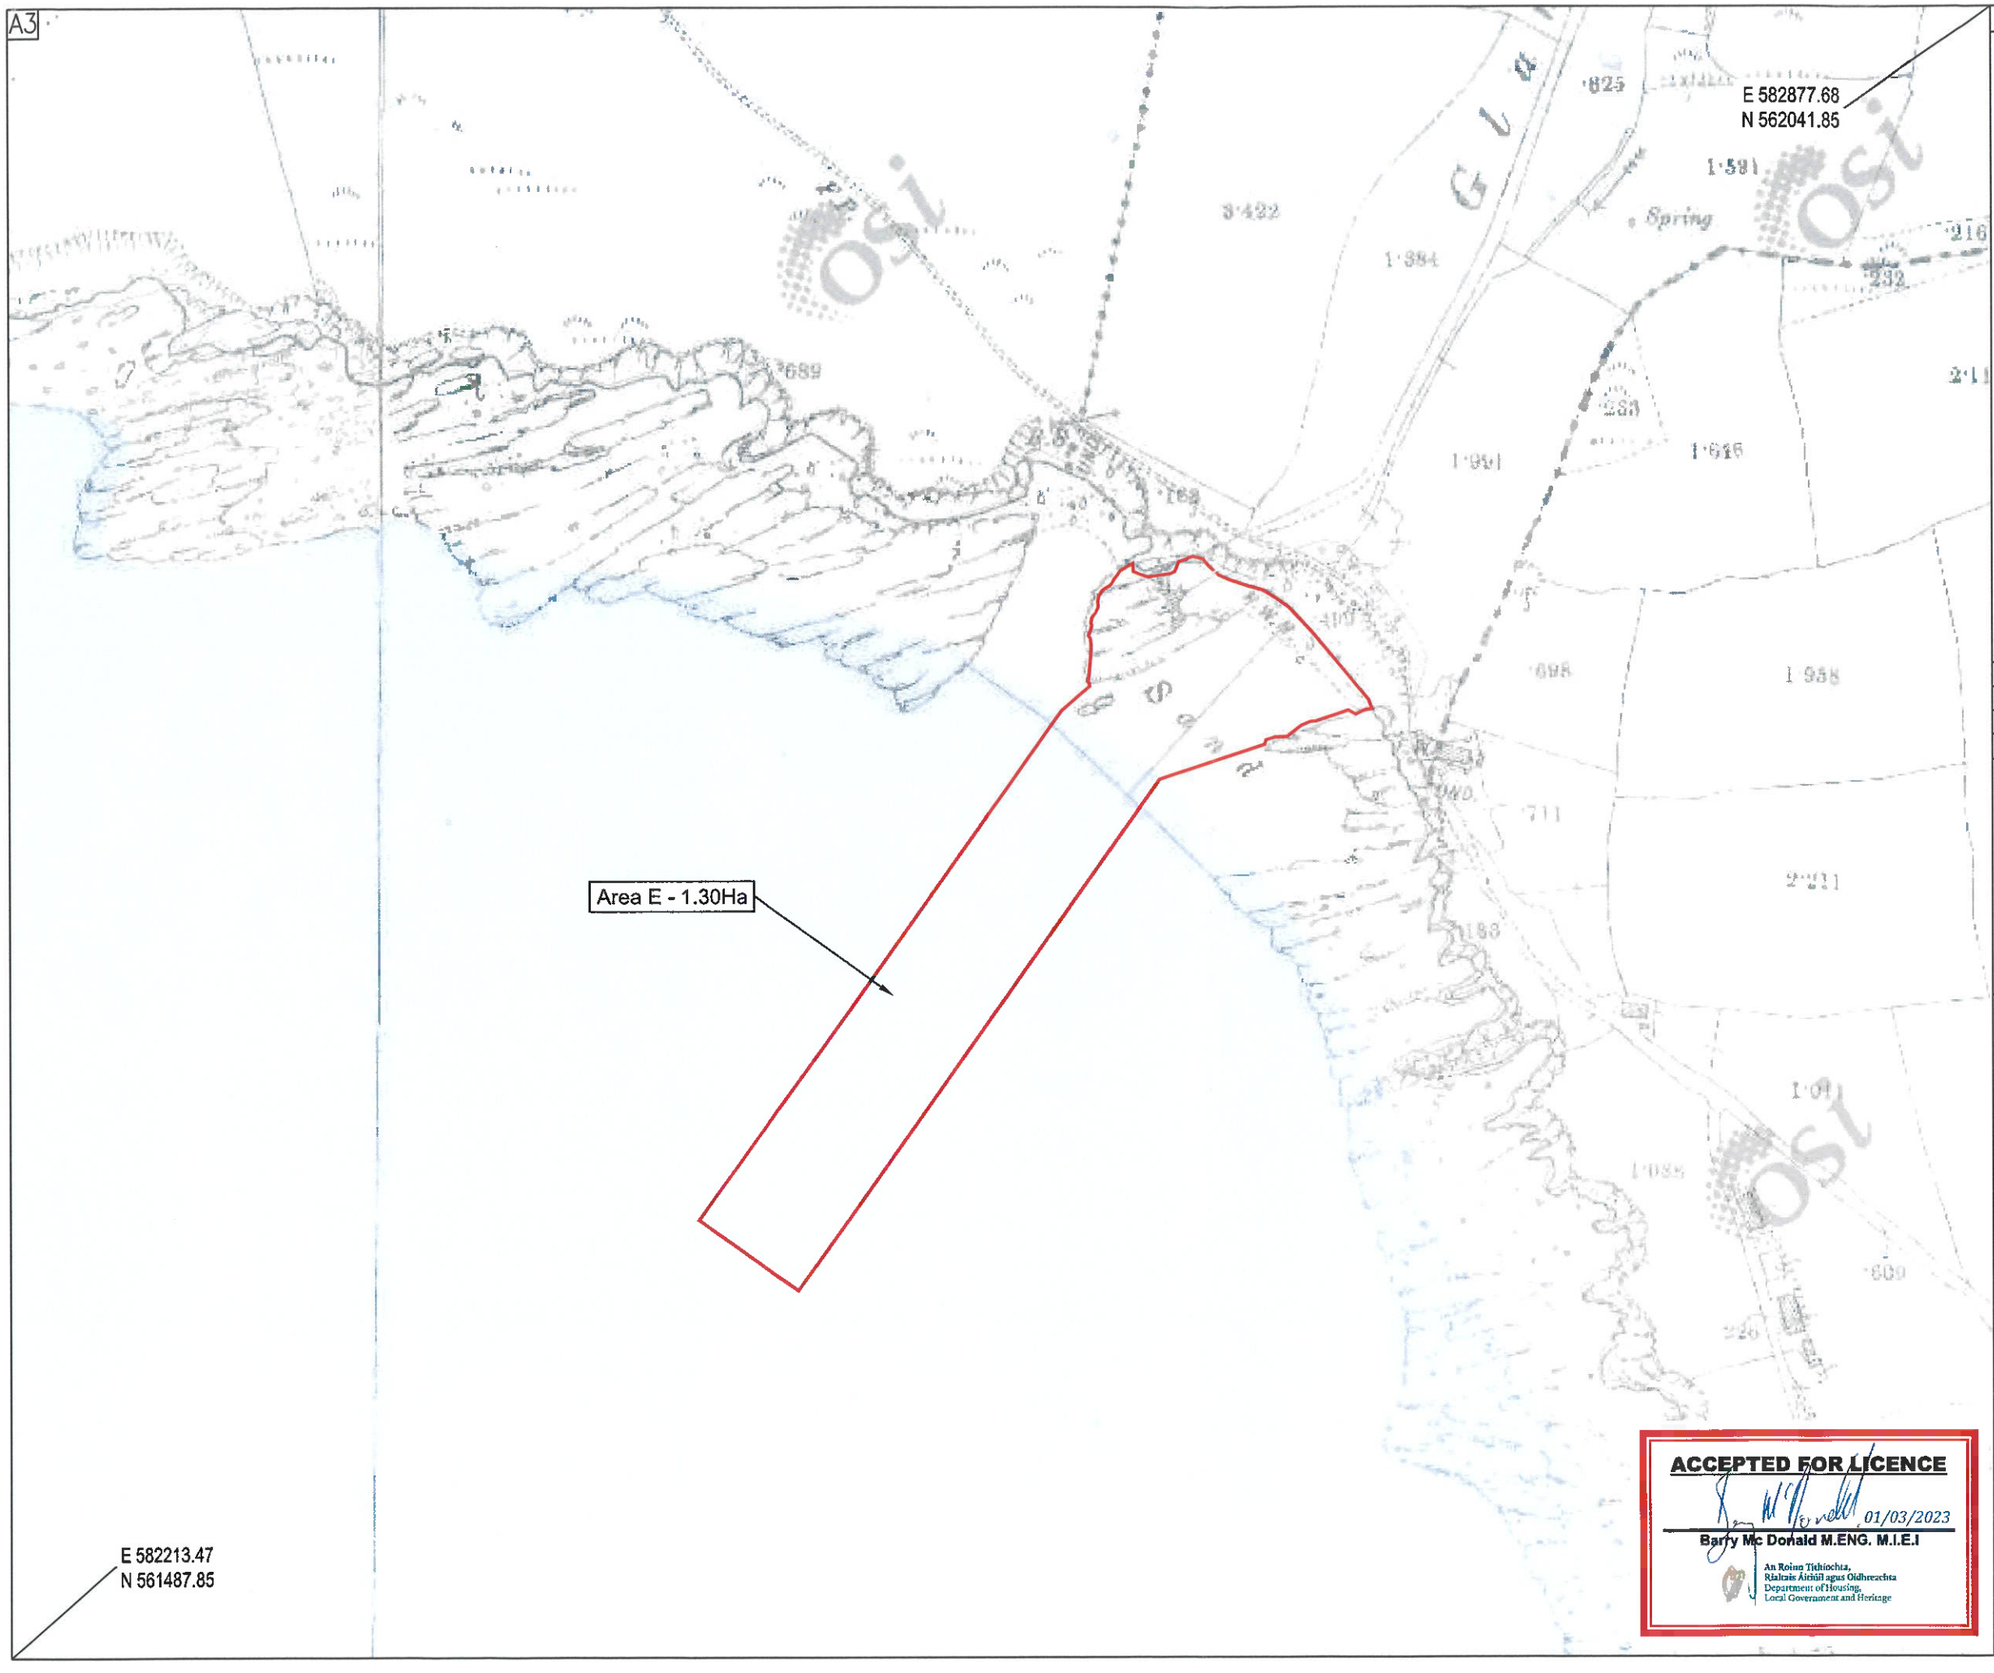

ACCEPTED FOR LICENCE

01/03/2023

Barry Mc Donald M.ENG. M.I.E.I

An Roinn Tithíochta, Rialtais Áitiúil agus Oidhreachta
Department of Housing, Local Government and Heritage

GENERAL NOTES

N
W E
S

LEGEND

LICENCE AREA

CERTIFY THAT THE AREA OF THE FORESHORE LICENCE AREA IS 1.30Ha.

SIGNED [redacted]

POSITION

SENIOR ENGINEER

Rev	Date	Description	By	Chk	App
I2	04/08/21	FOR INFORMATION	TD	AD	KO'S
I1	20/11/20	FOR INFORMATION	TD	AD	KO'S

BYRNELOOBY PHMcCARTHY
2100 Cork Airport Business Park, Kinsale Road, Cork
tel: +353 (0) 21 2407988
email: cork@ByrneLooby.com www.ByrneLooby.com
BAHRAIN • IRELAND • QATAR • SAUDI ARABIA • UAE • UK
CIVIL·STRUCTURAL·WATER & GEOTECHNICAL SPECIALISTS

ARUP
Arup, 50 Ringsend Road
Dublin 4
Tel +353(0)1 233 4455
Fax +353(0)1 668 3169
www.arup.com

CLIENT

Obair I gcomhpáirtíocht
Working in Partnership

UISCE EIREANN : IRISH WATER

PROJECT

WHITEGATE - AGHADA SEWERAGE SCHEME
UTAS - CORK BUNDLE

DRAWING TITLE

FORESHORE LICENCE MAP 3
MARINE OUTFALL SITE

STATUS

FOR INFORMATION

Date: 28/07/21	Scale: 1:2000@A3	Drawn: TD	Chk: DOC	App: KOS
Project No: 257589-00	Drg. No: IW-10015229-03-04-003			Rev: I2